


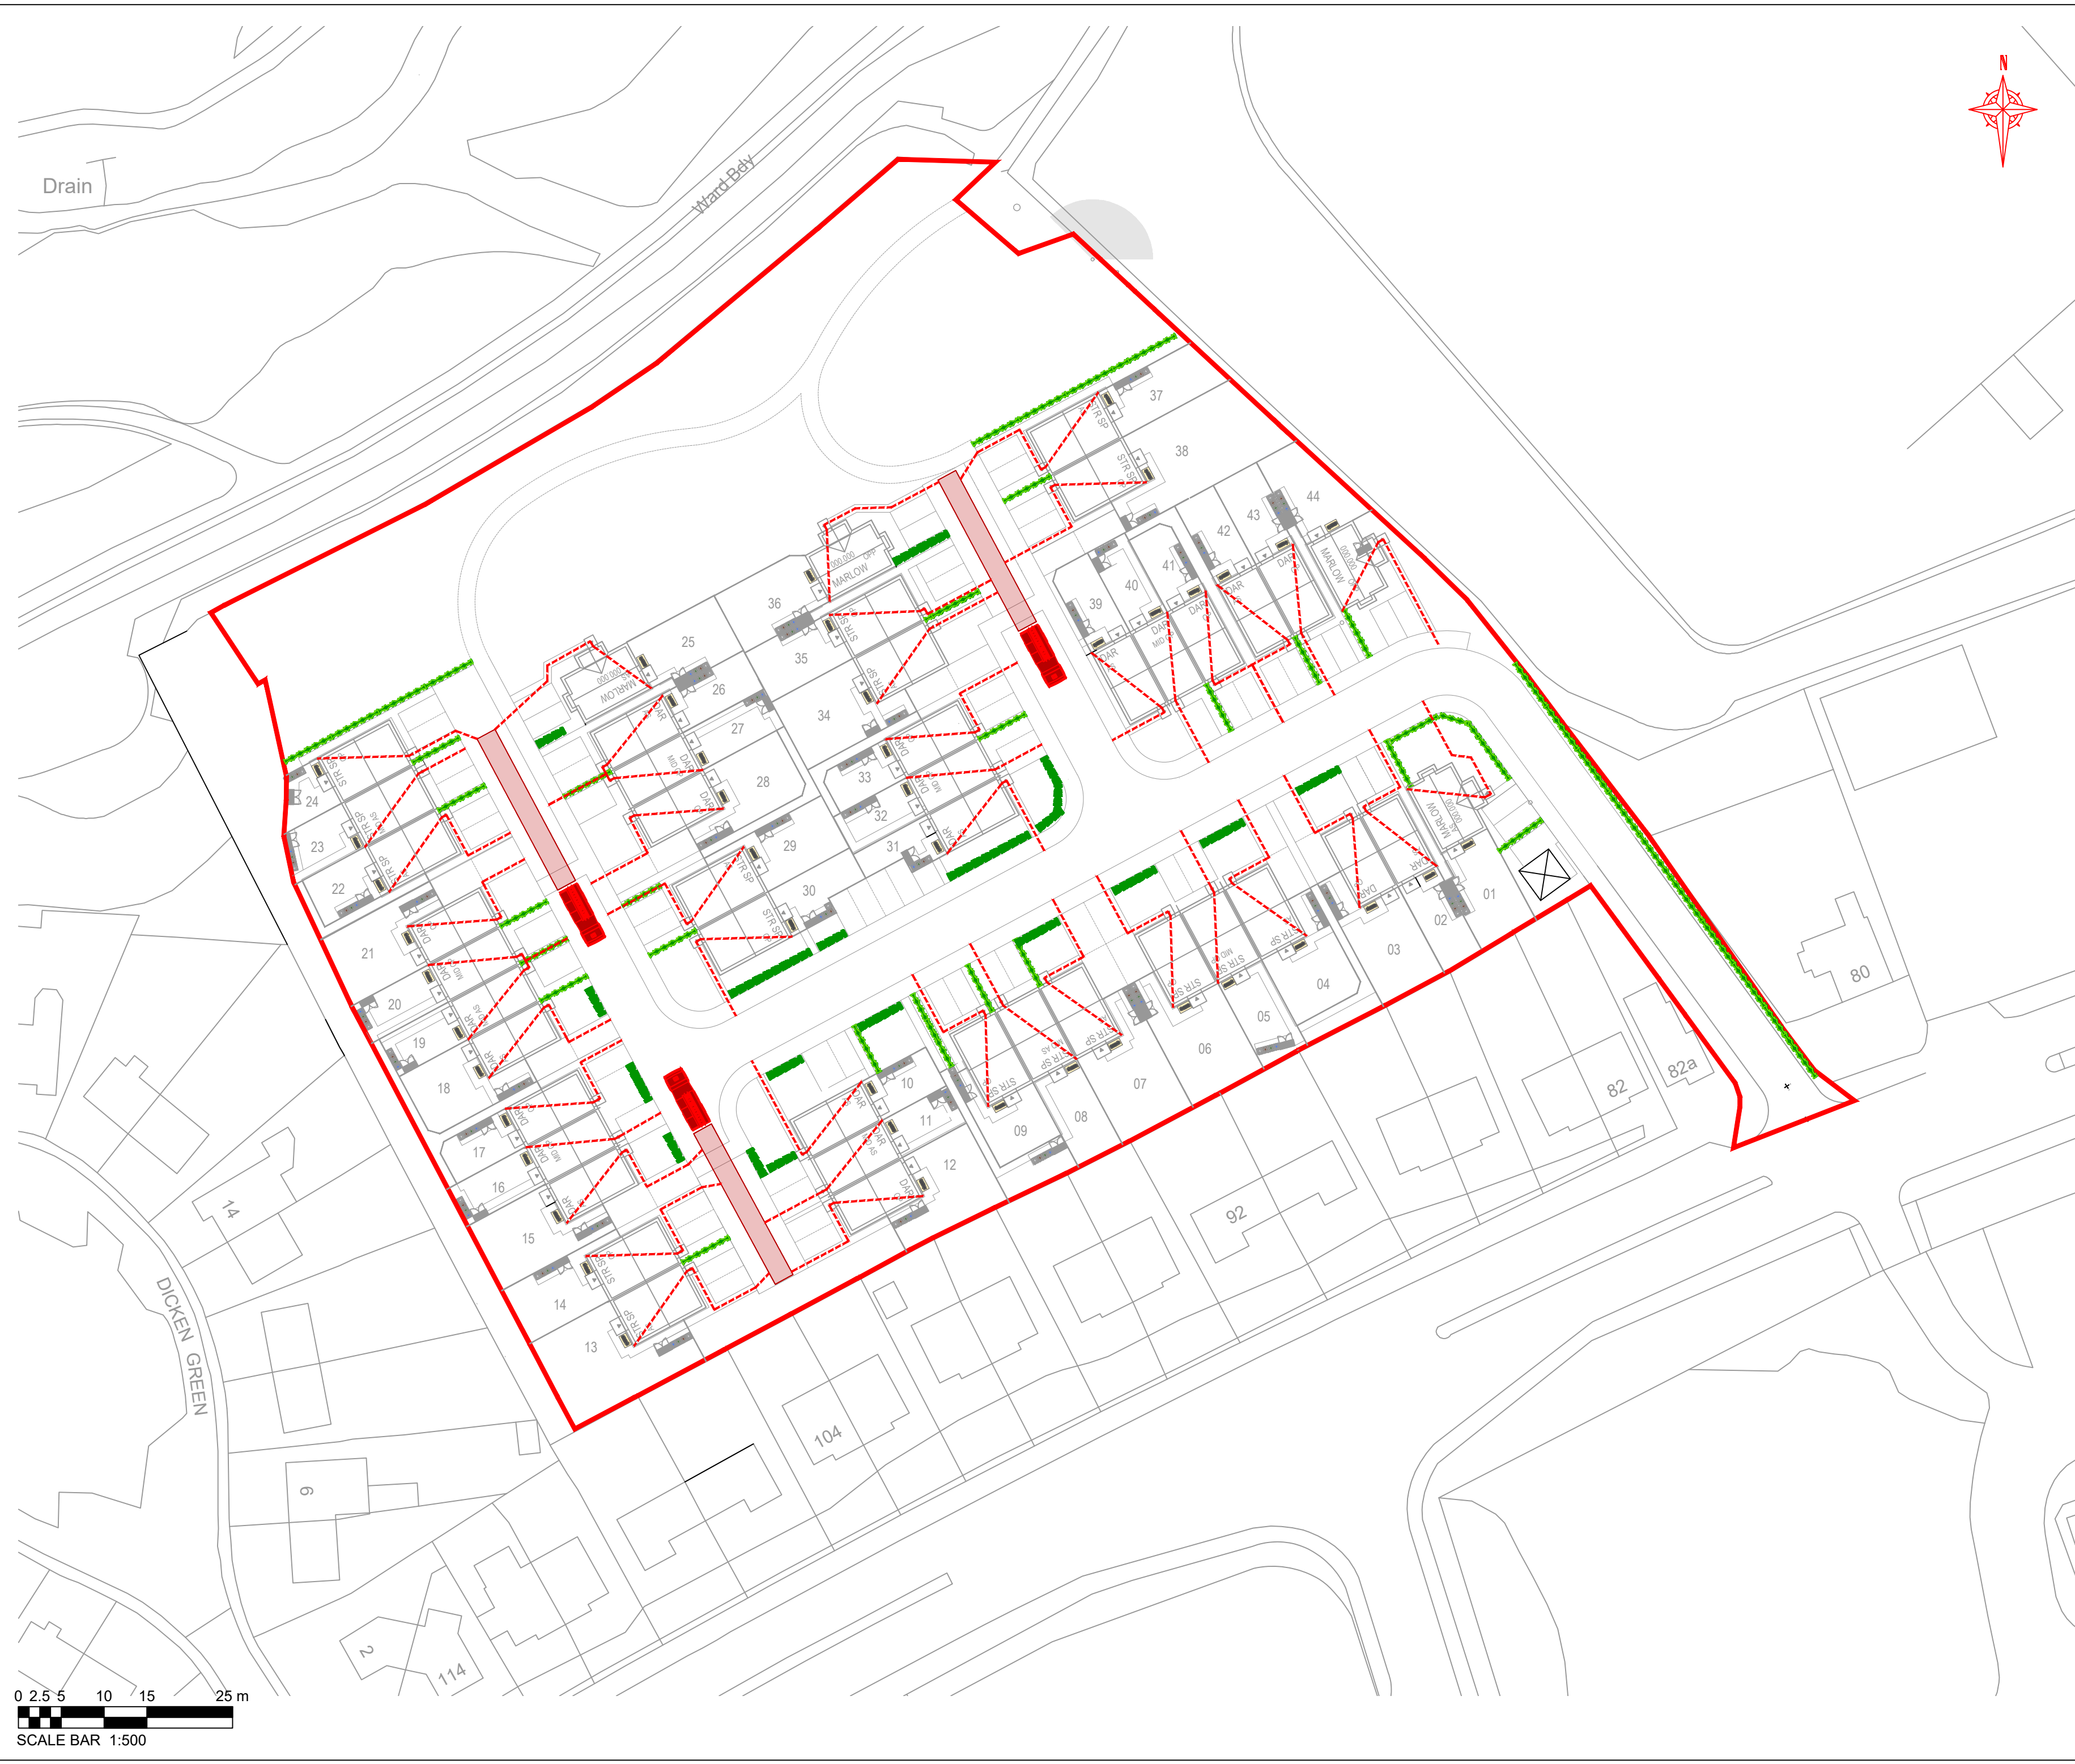


KEY



Fire Appliance with
20m reversing distance



Denotes hose route
less than 45m

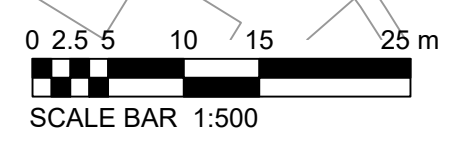

REV	DATE	DRAWN	DESCRIPTION	ARCH CHECK	ENG CHECK
-	-	-	-	-	-
TITLE					
FIRE APPLIANCE PLAN					
 M.C.I. Developments Ltd. 15 Beecham Court, Smithy Brook Road, Wigan, WN3 6PR tel: 08448871467 fax: 08448871468 web: www.mcidevelopments.com email: admin@mcidevelopments.com A KEEPMOAT HOMES COMPANY					
PROJECT					
GREENFIELD LANE, ROCHDALE					
DRN BY	109	SCALE	JOB REF	DRAWING NUMBER	REV
DATE	01.04.26	1:500 @ A2	109	MCI-109-DR-A-526	-