


-	-	-	-	-	-
REV	DATE	DRAWN	DESCRIPTION	ARCH CHECK	ENG CHECK

TITLE

INTERFACE PLAN

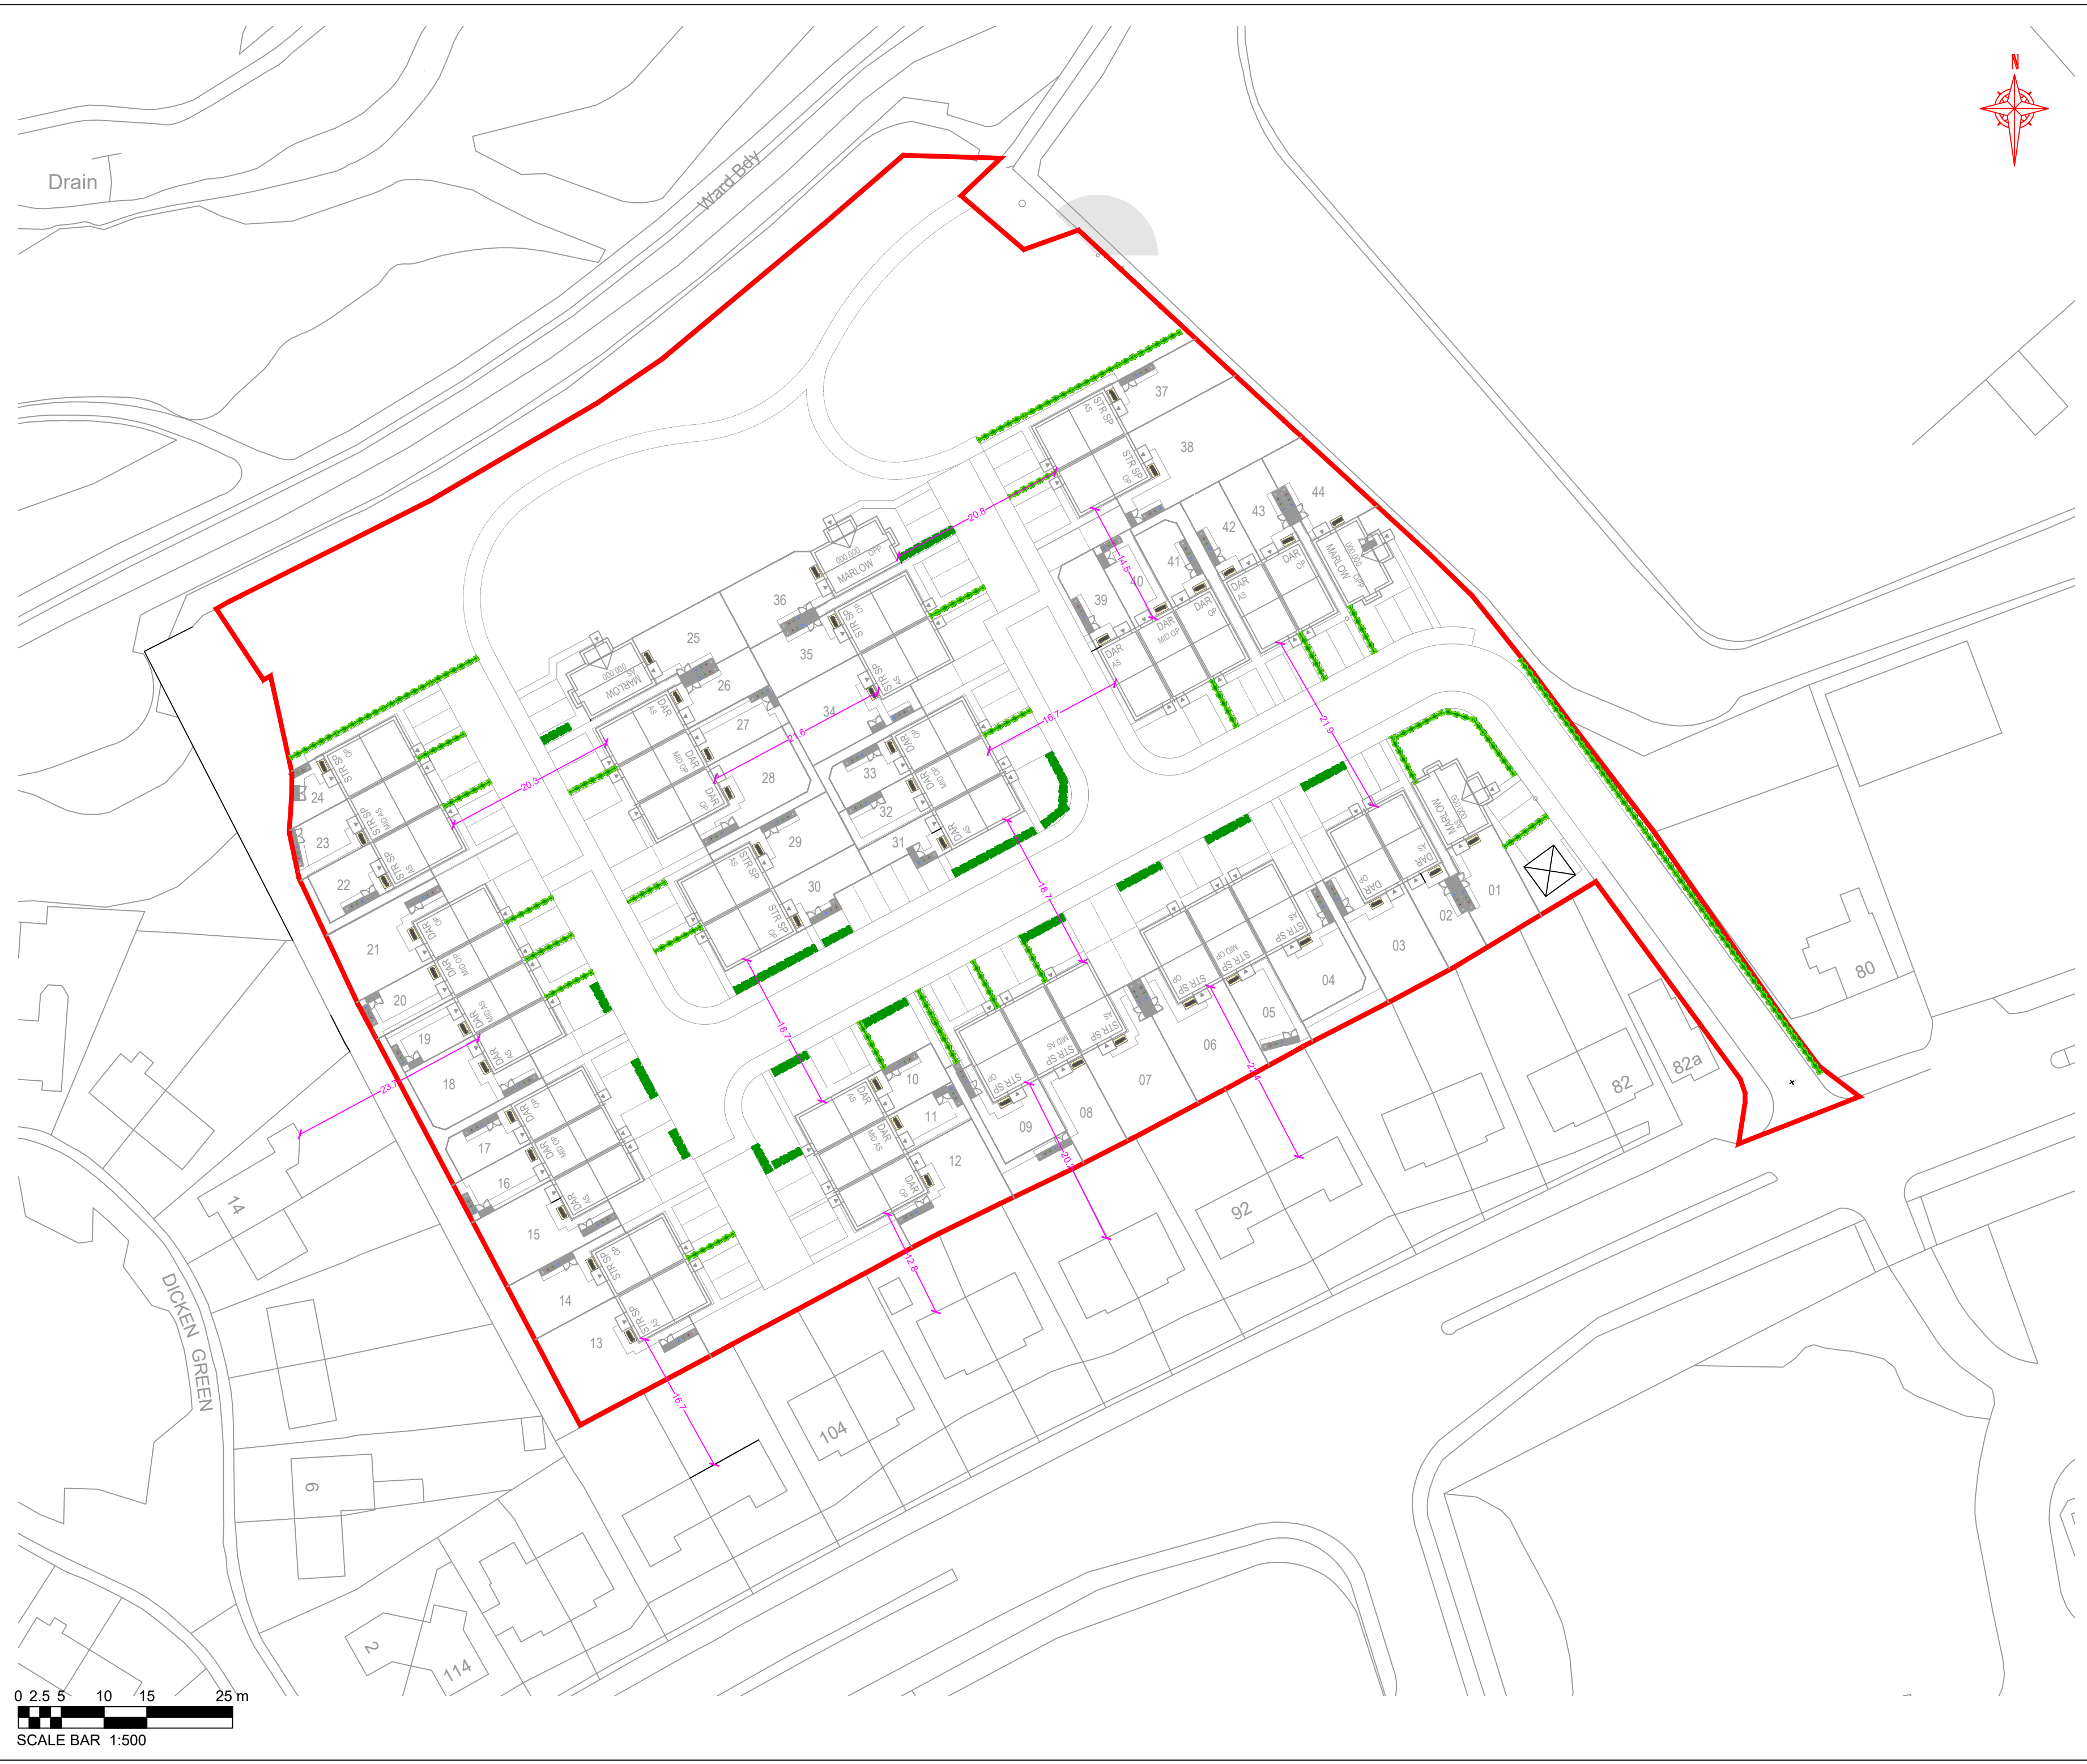

M.C.I. Developments Ltd.
 15 Beecham Court,
 Smithy Brook Road,
 Wigan, WN3 6PR
 tel: 08448871467
 fax: 08448871468
 web: www.mcidevelopments.com
 email: admin@mcidevelopments.com

A KEEPMOAT HOMES COMPANY

PROJECT					
GREENFIELD LANE, ROCHDALE					

DRN BY LS	SCALE 1:500 @ A2	JOB REF 109	DRAWING NUMBER MCI-109-DR-A-512	REV -
DATE 01.04.26				