


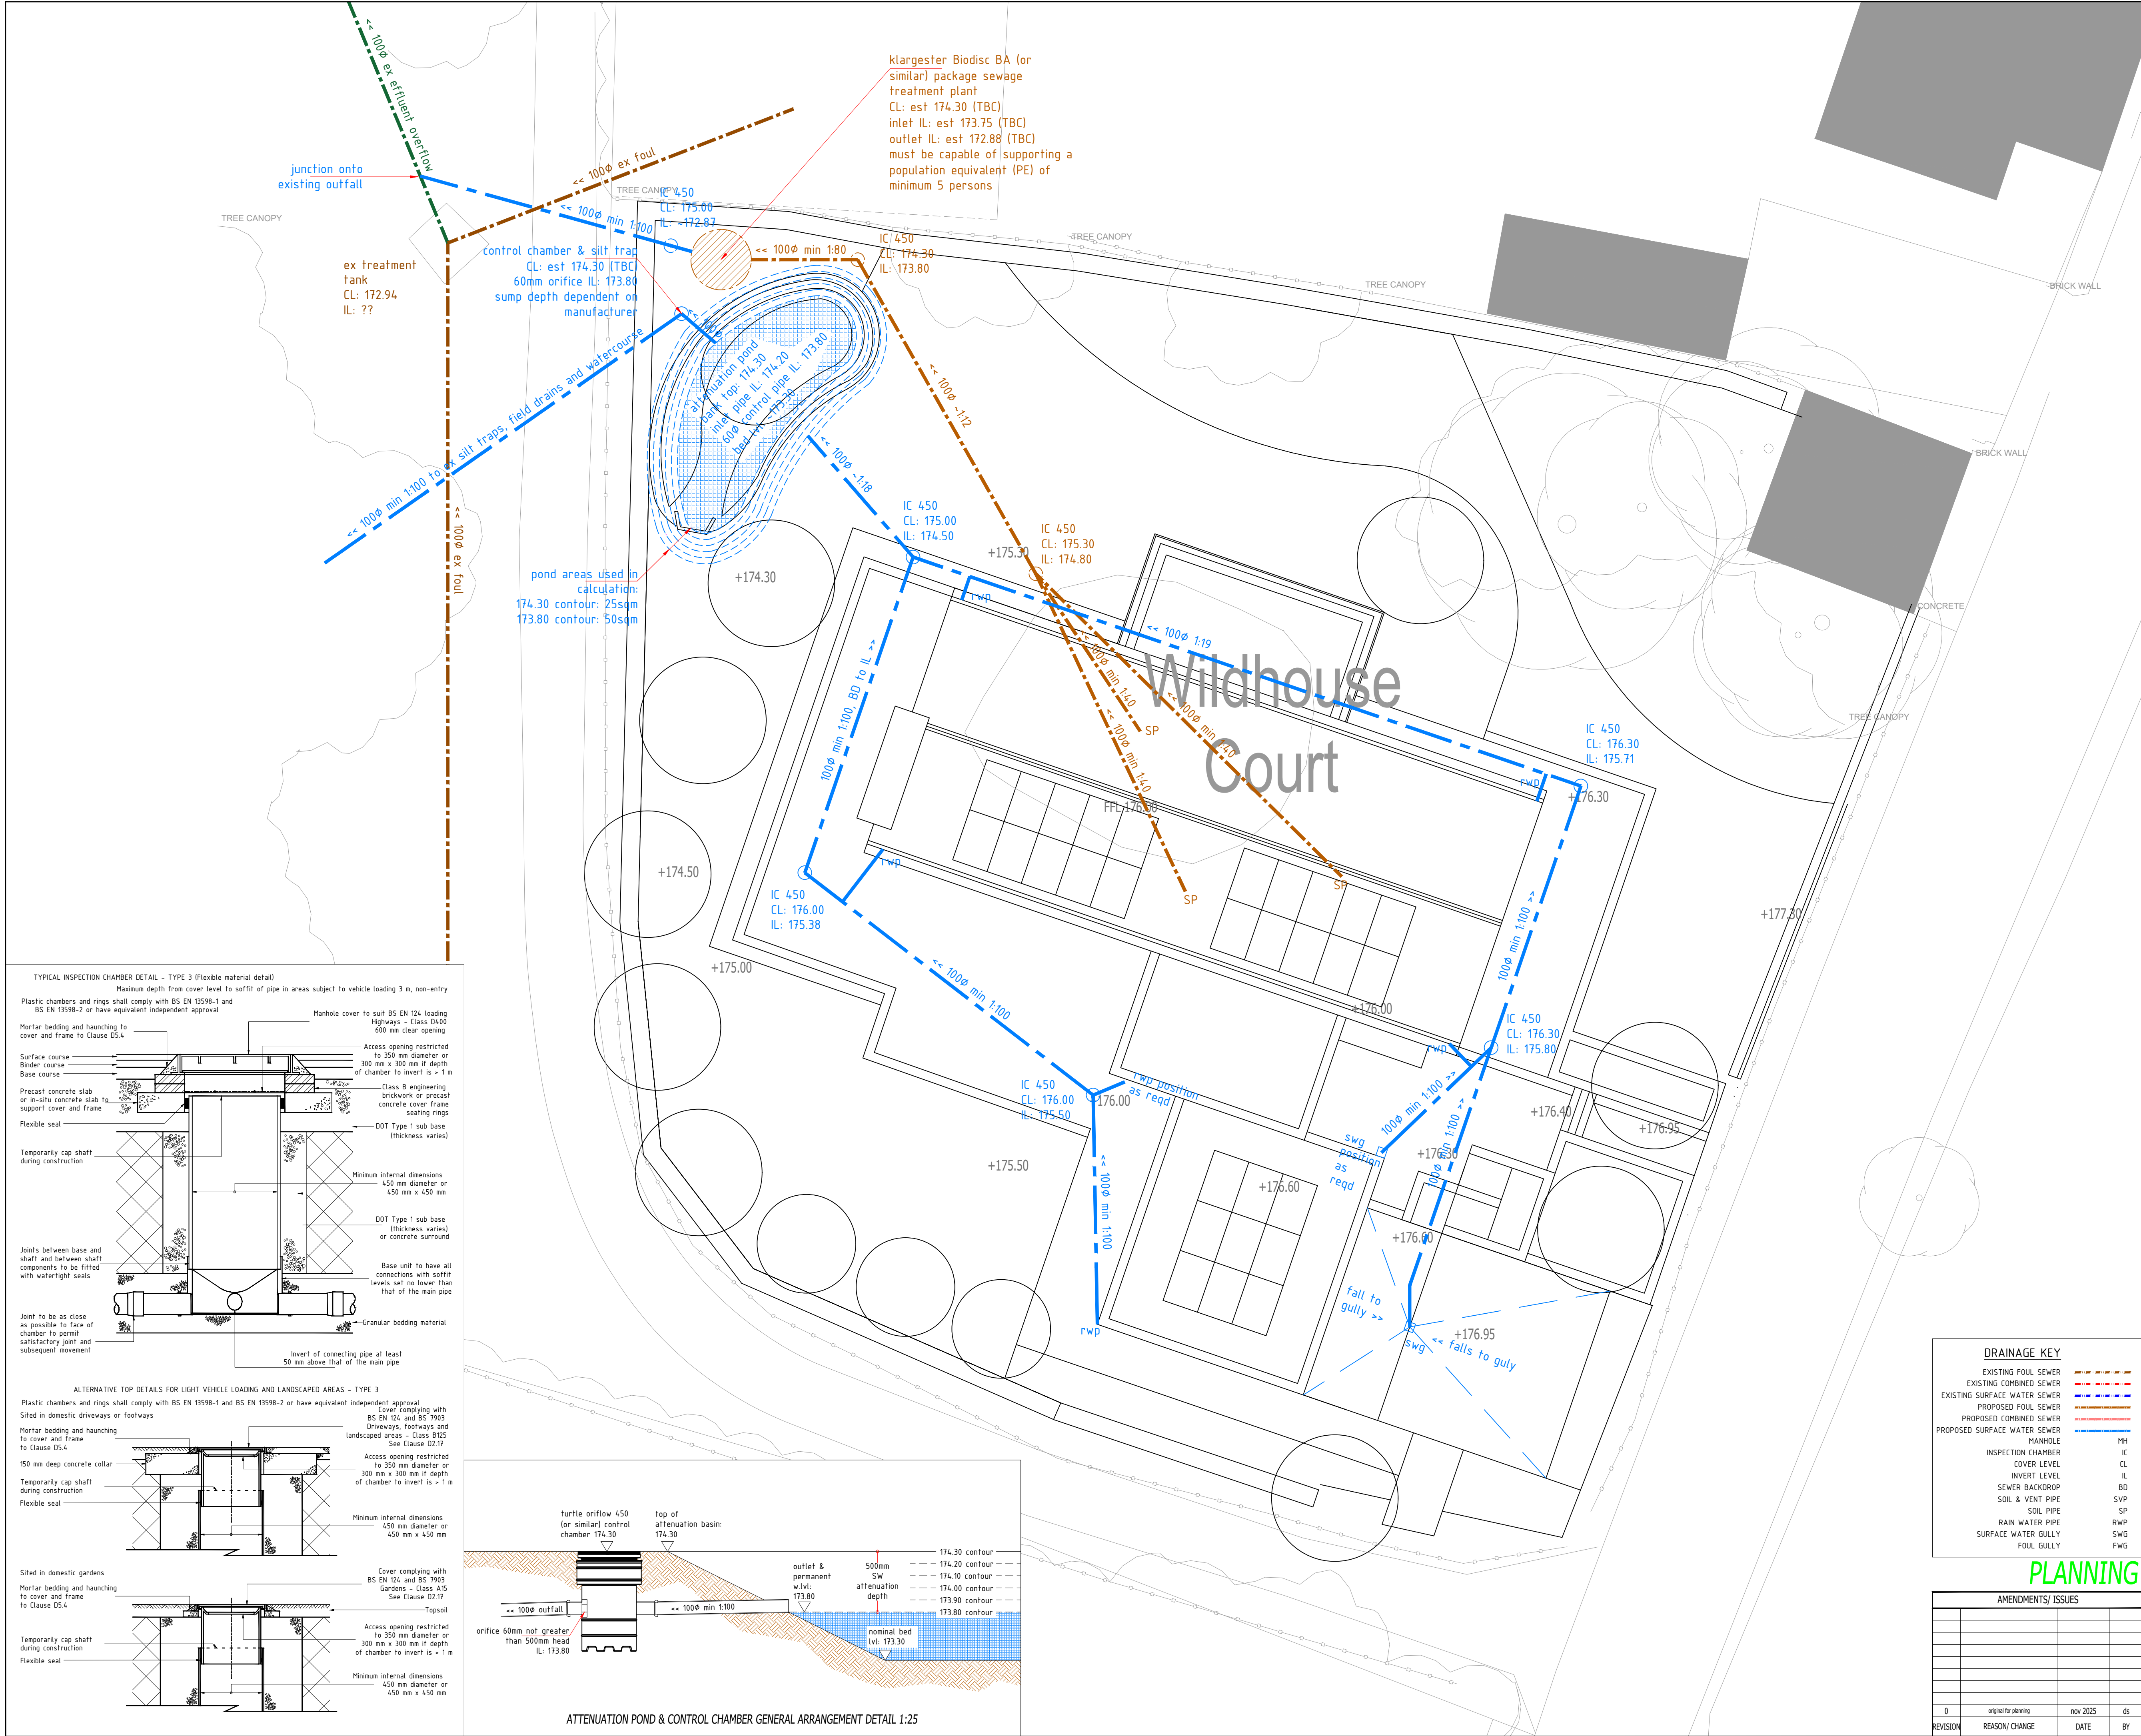

GENERAL NOTES

0.0 THIS DRAWING IS COPYRIGHT & IS SENT TO YOU IN CONFIDENCE IT MUST NOT BE COPIED, USED OR DISCLOSED, IN WHOLE OR IN PART, TO THIRD PARTIES WITHOUT WRITTEN PERMISSION. IT REMAINS THE PROPERTY OF TJA&A AND MUST BE RETURNED ON REQUEST.

0.1 THIS DRAWING IS TO BE READ IN CONJUNCTION WITH ALL RELEVANT CONTRACTUAL DOCUMENTS.

0.2 All dims in mm unless otherwise stated.

0.3 All levels to SITE DATUM.

0.4 Refer to architects details for SHM.

0.5 Contractor to confirm SDP/SQL prior to ordering material/ construction.

0.6 Do not scale, the contractor must verify all dims prior to commencing shop drawings or work on site.

0.7 All work to be carried out in accordance with CDM 2015.

1.0 HIGHWAYS/ACCESS ROADS & PRIVATE DRIVES.

1.1 All impermeable construction.

2.0 DRAINAGE.

2.1 To be read in conjunction with T J Booth Associates drainage calculations.

2.2 Manhole cover levels indicative only, to be adjusted to suit final finish site levels.

2.3 Sewers/manholes to be constructed in accordance with the water authorities sewers for adoption (edition as applicable, B. Regs. Approved Doc. H, and BS 5912:4).

2.4 Class 5 granular bed and surround to all new sewers.

2.5 Sewers must have min 150th concrete surround if:

- adoptable assets with less than 12m of cover under highways or driveways;
- private assets with less than 900mm of cover under private driveways.

2.6 All conc. including pipes and manholes to be sulphate resisting unless otherwise agreed in writing by eng.

2.7 Foul water must be to the following gradients in accordance with Bregs. and Sewers For Adoption:

- 3000 at gradients not less than 1:80 where at least 1 WC is connected and not less than 1:40 where no WC is connected.

2.8 Surface water must be to the following gradients in accordance with Bregs:

- 500 at gradients not less than 1:80.
- 500 at gradients not less than 1:50.

2.8 Adoptable surface water must be to the following gradients in accordance with Sewers for Adoption:

- 3000 at gradients not less than 1:50.
- 500 at gradients not less than 1:100.

2.9 No construction work to be undertaken on the United Utilities network unless approval granted under either 5106 or 5104 as appropriate.

3.0 MANHOLES.

3.1 Manhole diameters to be in accordance with SFA clause 2.9.3, and according to largest manhole pipe diameter.

Pipe dia      MH dia

375      500

375-500      600

500-600      750

600-750      900

750-900      1200

900-1200      1500

1200-1500      1800

1500-1800      2100

99300-99600      99900

99600-100000      100200

100200-100500      100500

100500-100800      100800

100800-101100      101100

139800-140100      140100

140100-