


GENERAL NOTES
0.0 THIS DRAWING IS COPYRIGHT & IS SENT TO YOU IN CONFIDENCE IT MUST NOT BE COPIED, USED OR DISCLOSED, IN WHOLE OR IN PART, TO THIRD PARTIES WITHOUT WRITTEN PERMISSION. IT REMAINS THE PROPERTY OF T.J.B.A AND MUST BE RETURNED ON REQUEST.
0.1 THIS DRAWING IS TO BE READ IN CONJUNCTION WITH ALL RELEVANT CONTRACTUAL DOCUMENTS.
0.2 All dims in mm unless o/w stated.
0.3 All levels to SITE DATUM.
0.4 Refer to architects details for SBM.
0.5 Contractor to confirm SOP/SOL's prior to ordering material/ construction.
0.6 Do not scale, the contractor must verify all dims prior to commencing shop drawings or work on site.
0.7 All work to be carried out in accordance with CDM 2015.

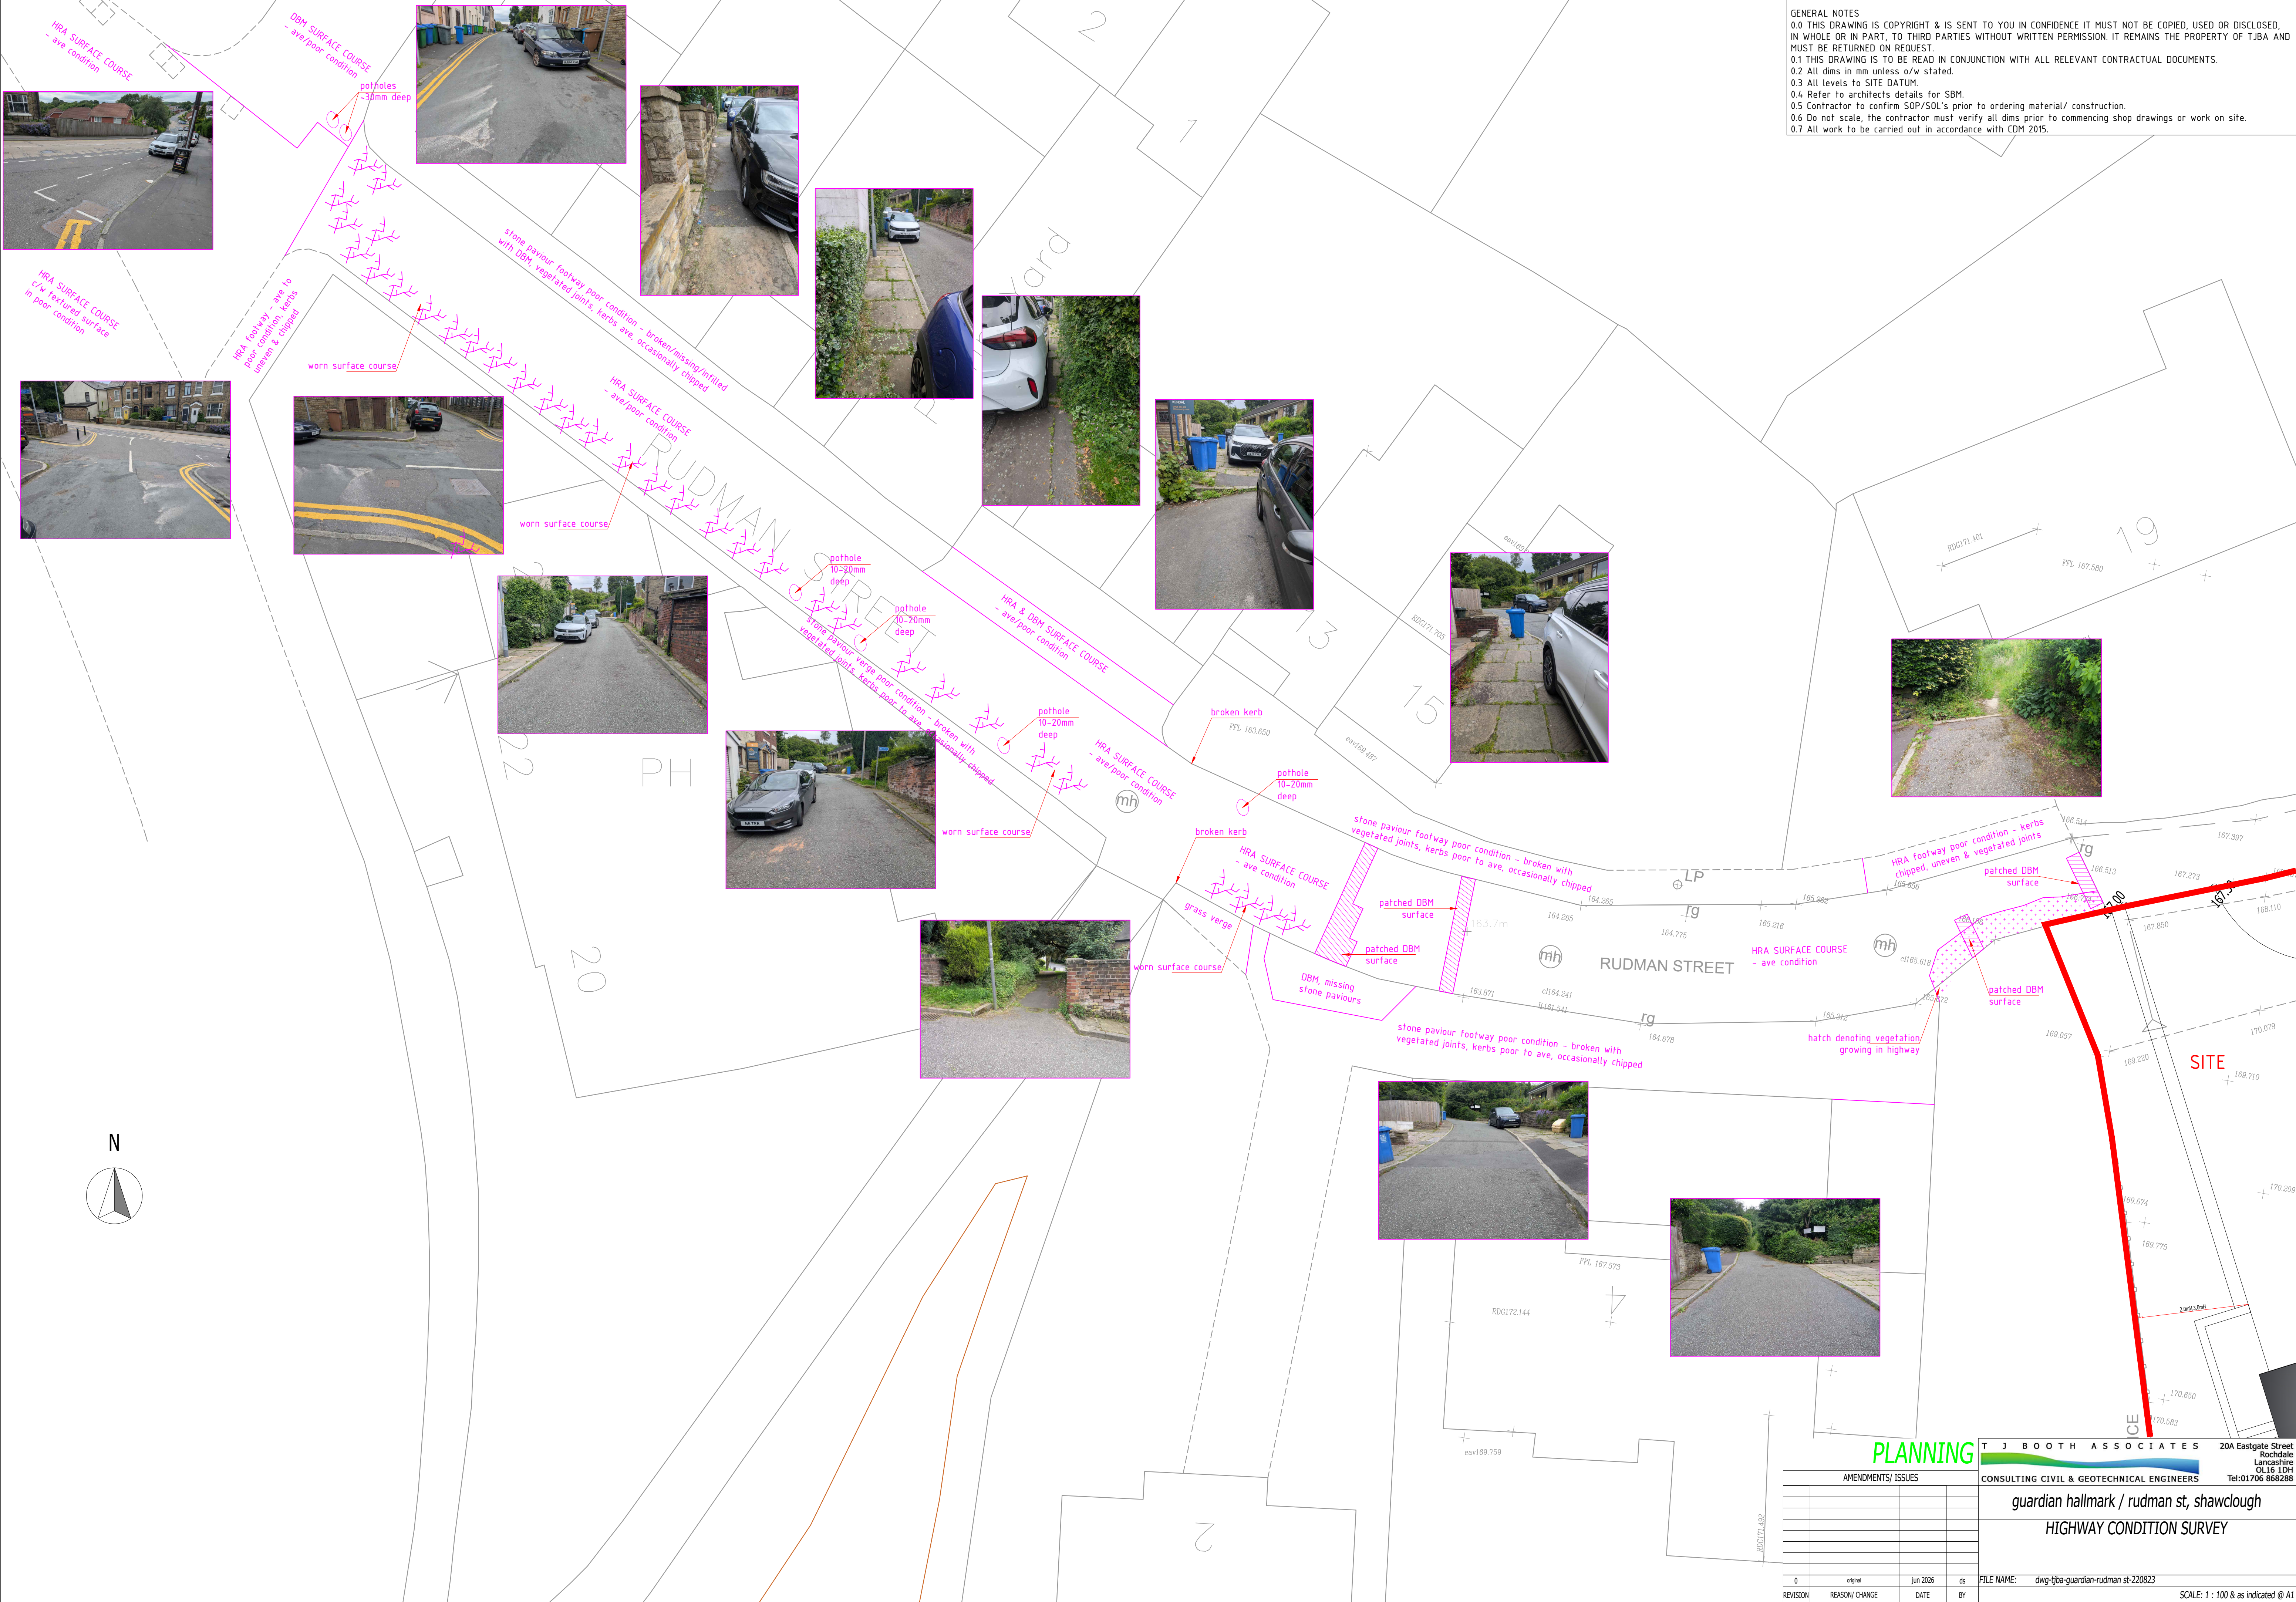

PLANNING

T J BOOTH ASSOCIATES

20A Eastgate Street
Rochdale
Lancashire
OL16 1DH
Tel: 01706 868288

AMENDMENTS/ ISSUES			
REVISION	REASON/ CHANGE	DATE	BY
0	original	jun 2026	ds

guardian hallmark / rudman st, shawclough

HIGHWAY CONDITION SURVEY

FILE NAME: dwg-tjba-guardian-rudman st-220823

SCALE: 1 : 100 & as indicated @ A1