



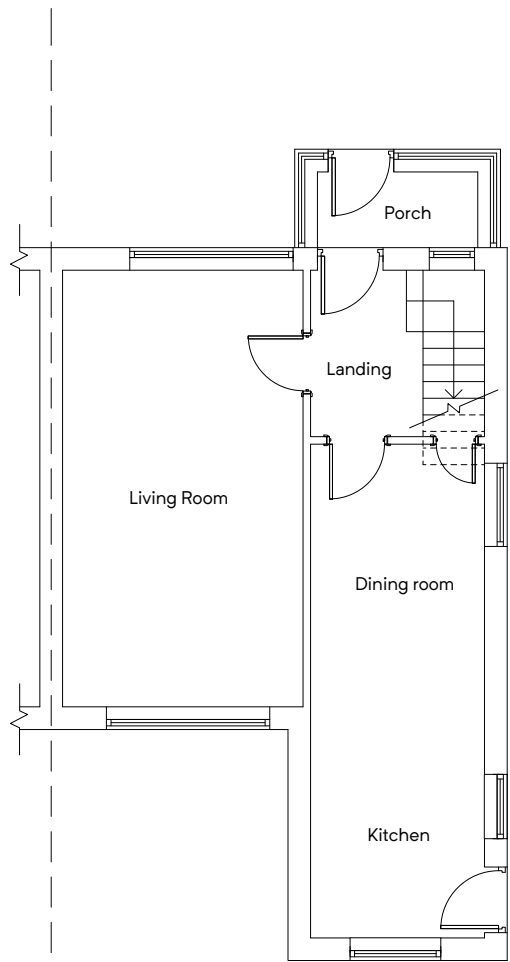


GROUND FLOOR PLAN
(EXISTING)

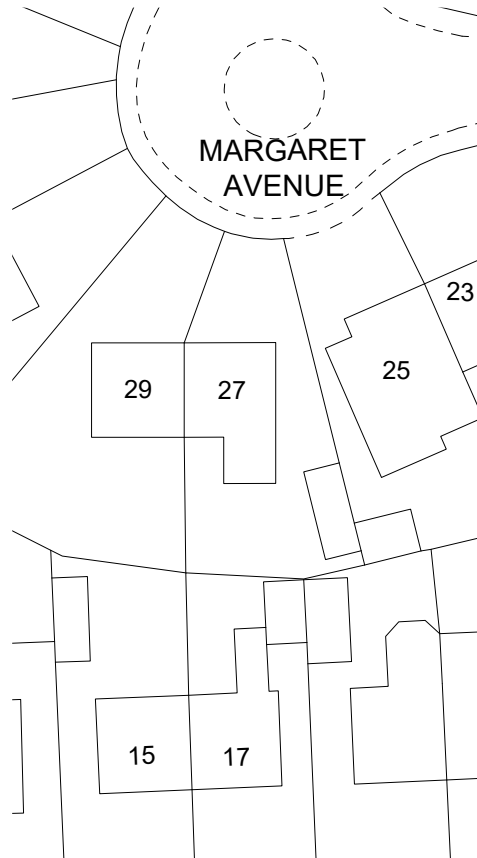


SITE PLAN
(EXISTING)


Building Design Services M.FAROOQ 418 Bury Road Rochdale OL11 5EU 01706 712231 0796 7605 763 bds	<u>For:</u>	<u>Scale:</u>
	MR MOHAMMED ASIF	(Plan) 1:100 @ A3
	PROPOSED SINGLE STOREY SIDE AND REAR EXTENSION AT	(Site Plan) 1:500 @ A3
	27 Margarate Avenue Rochdale OL16 5BG	<u>Job No. & Sheet</u> 2413/1

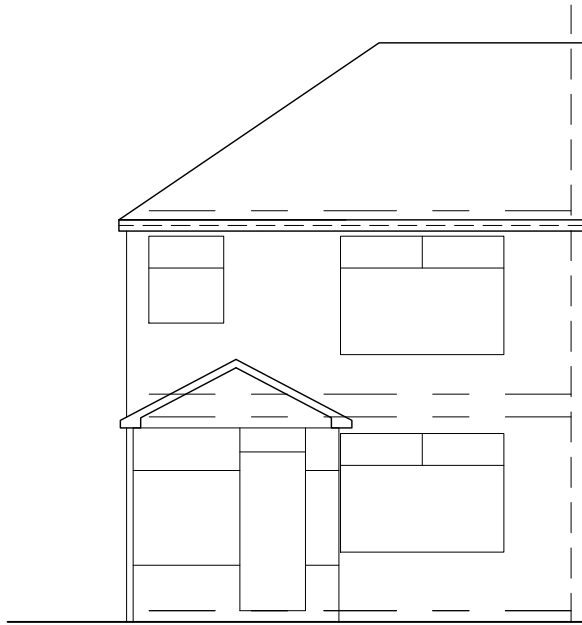


FRONT ELEVATION
(EXISTING)

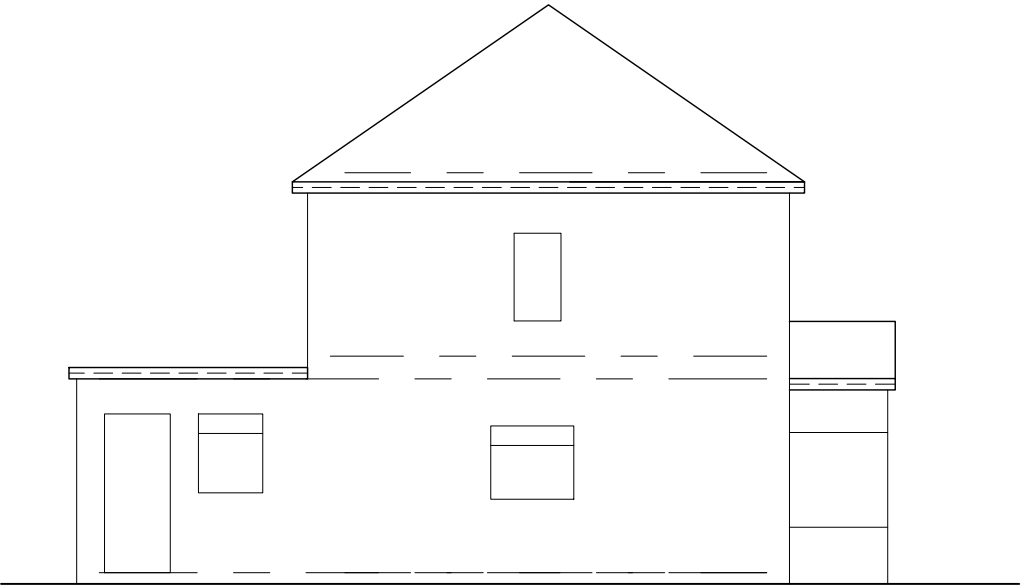


SIDE ELEVATION
(EXISTING)

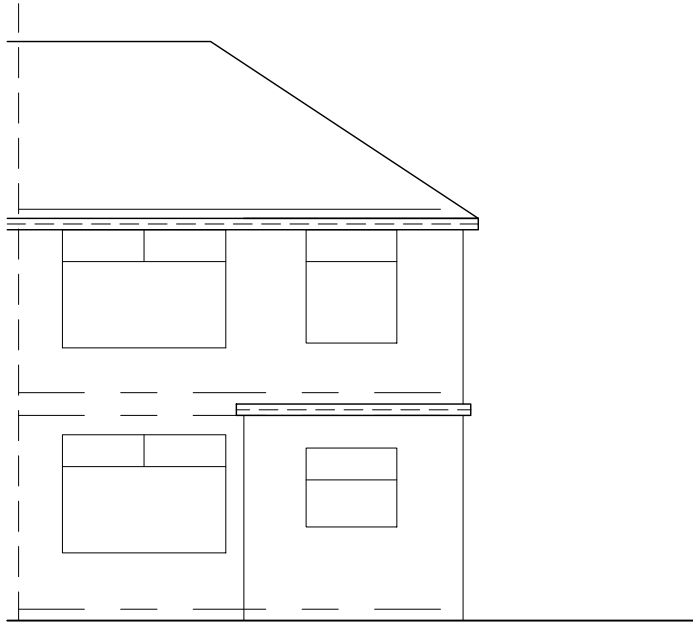


REAR ELEVATION
(EXISTING)

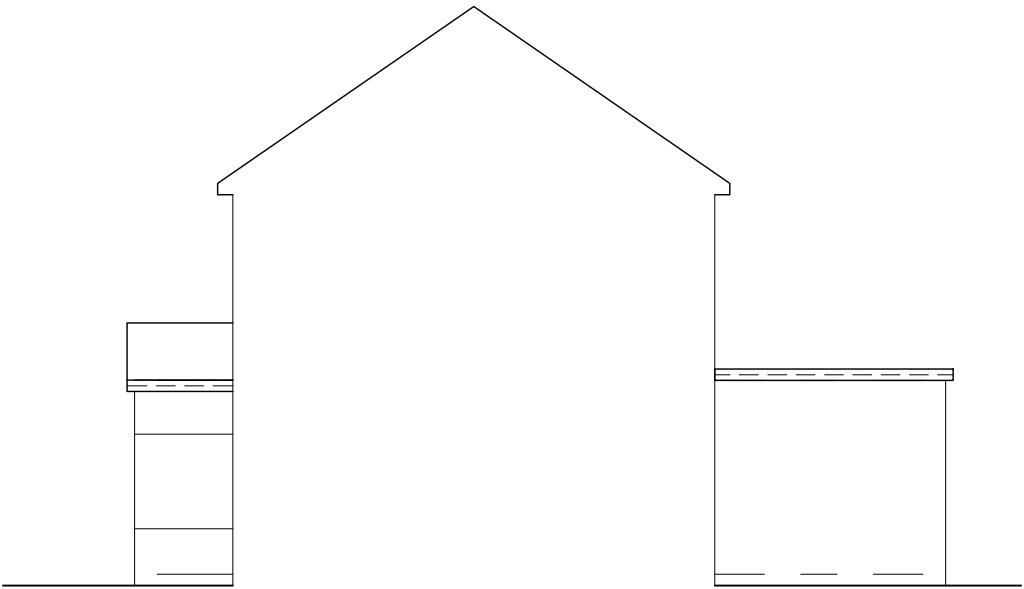


SIDE ELEVATION
(EXISTING)

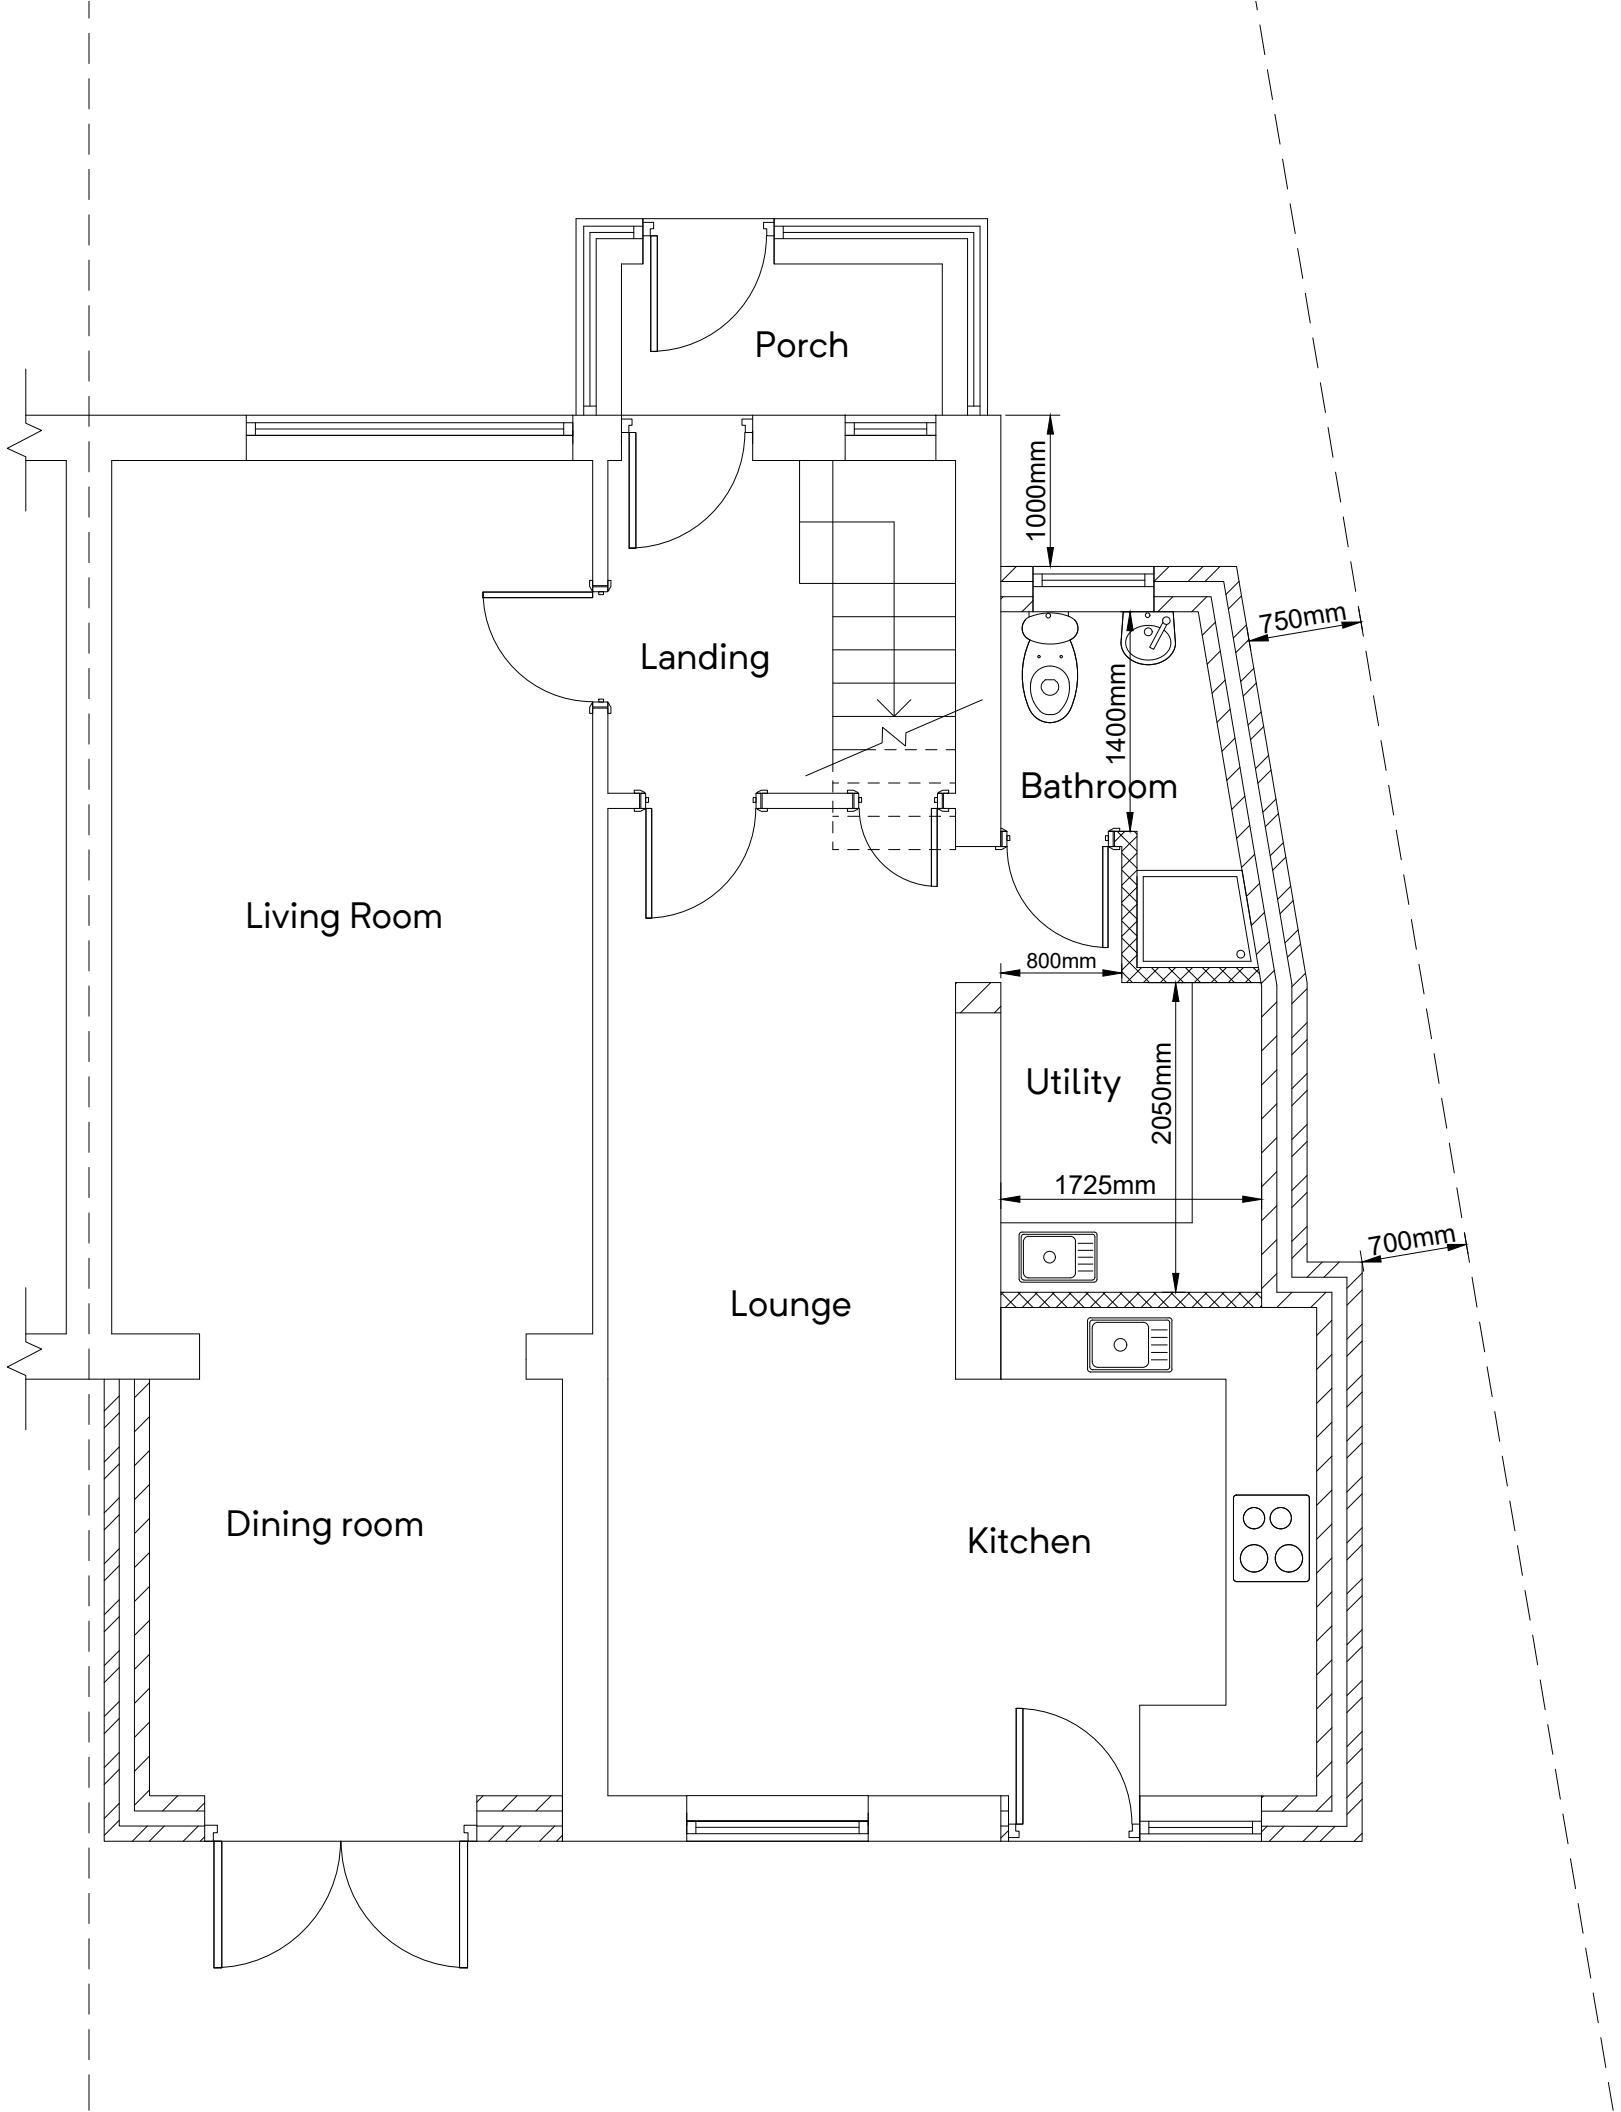


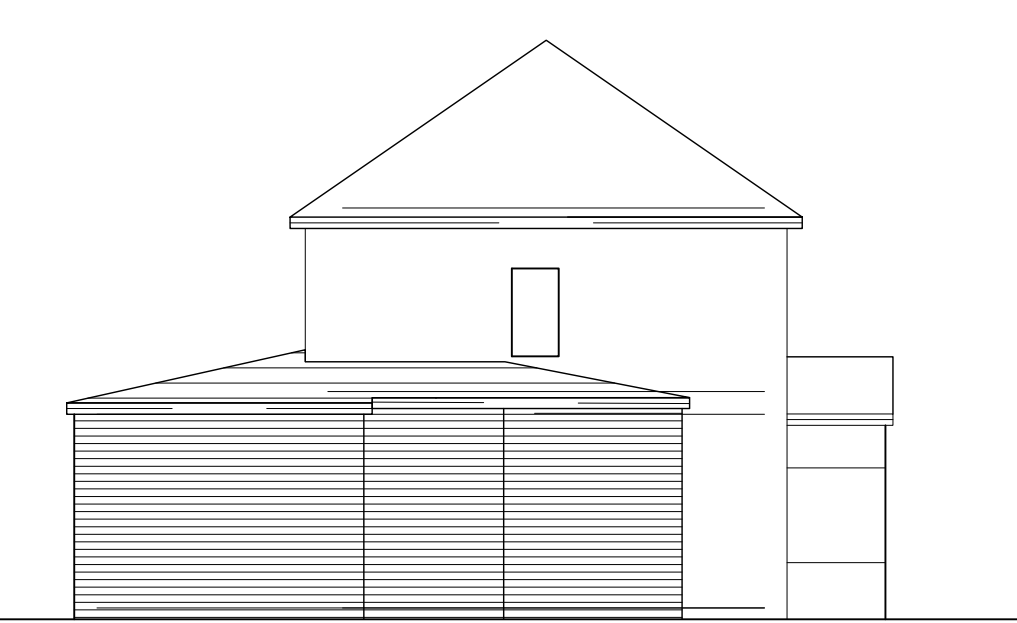


SIDE ELEVATION
(PROPOSED)

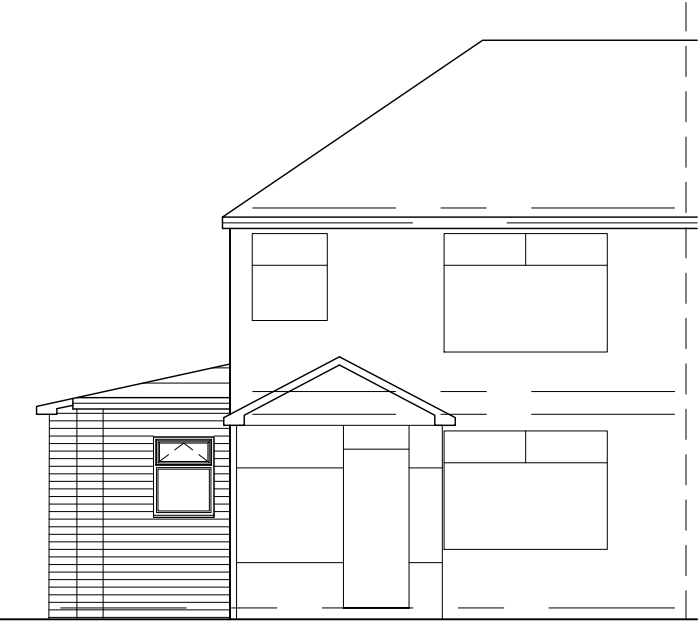


FRONT ELEVATION
(PROPOSED)

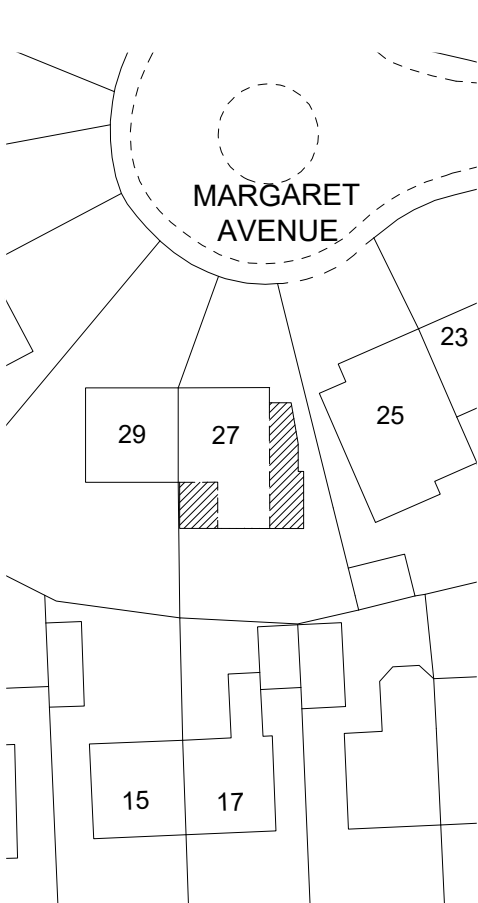

SITE PLAN
(PROPOSED)

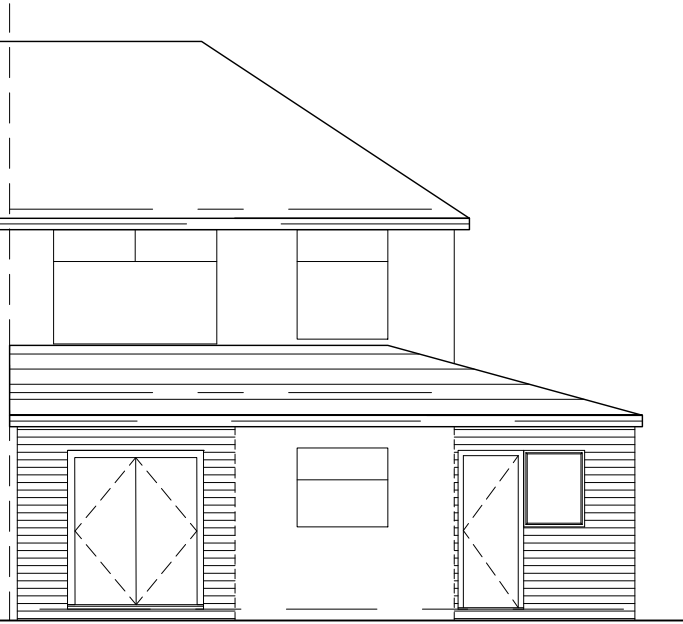

REAR ELEVATION
(PROPOSED)

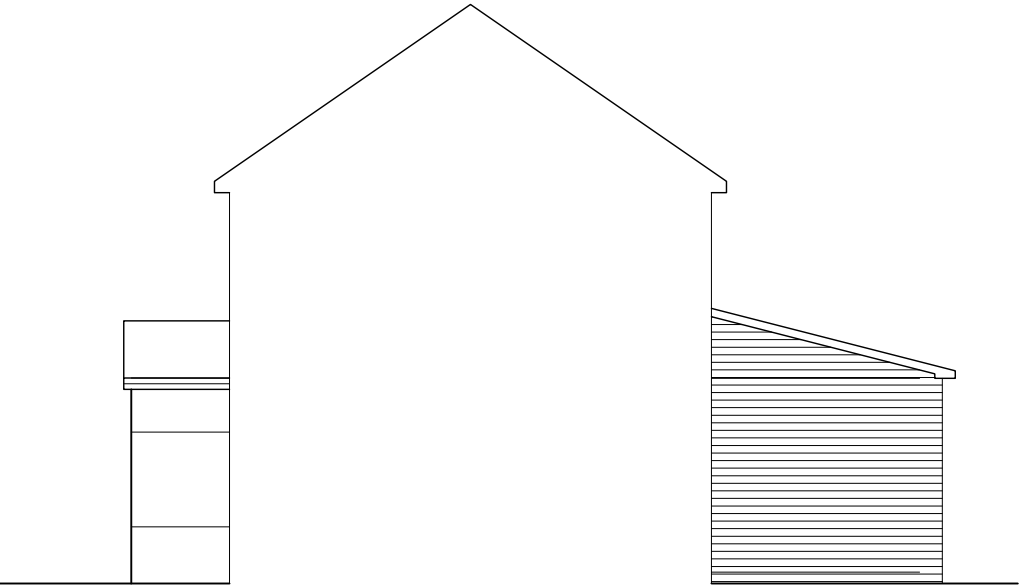

SIDE ELEVATION
(PROPOSED)