






EXISTING FRONT

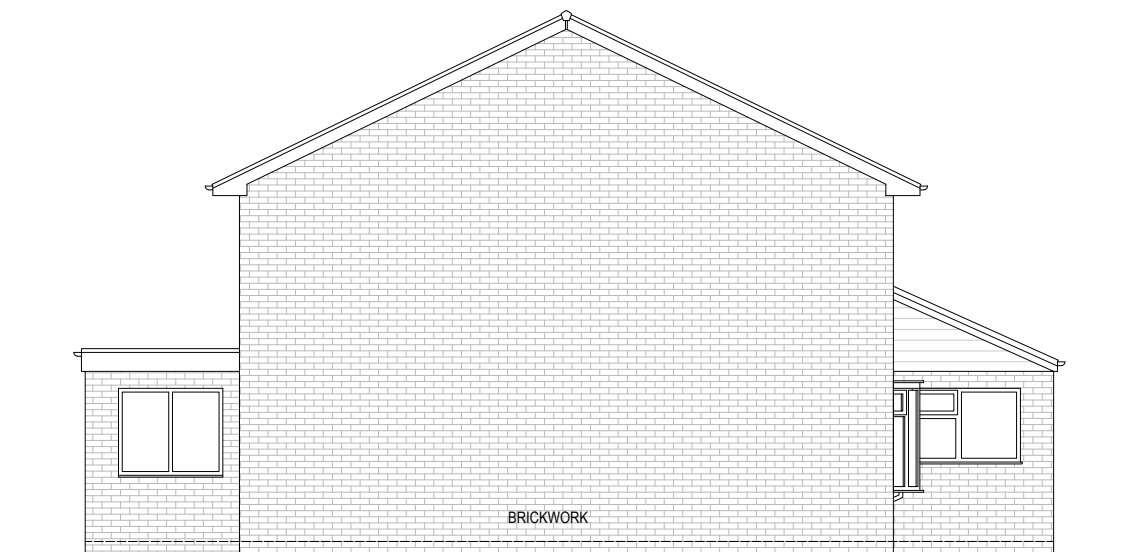

EXISTING SIDE

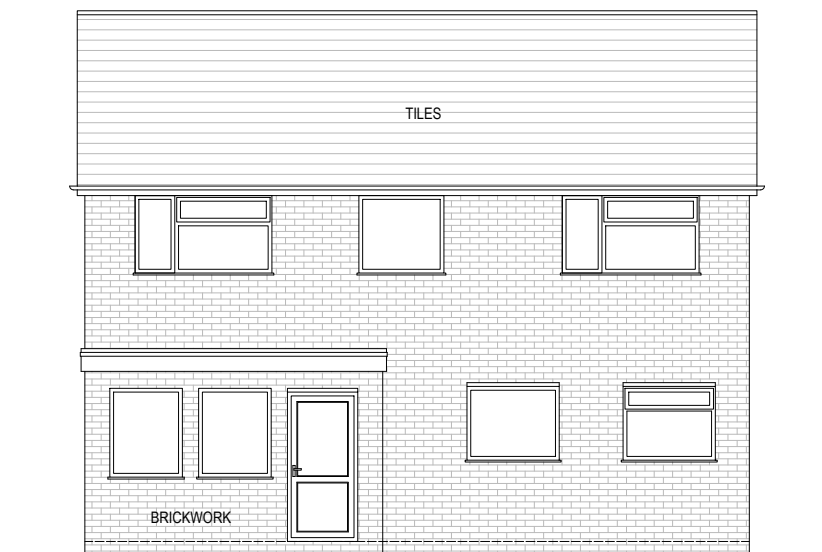


EXISTING REAR

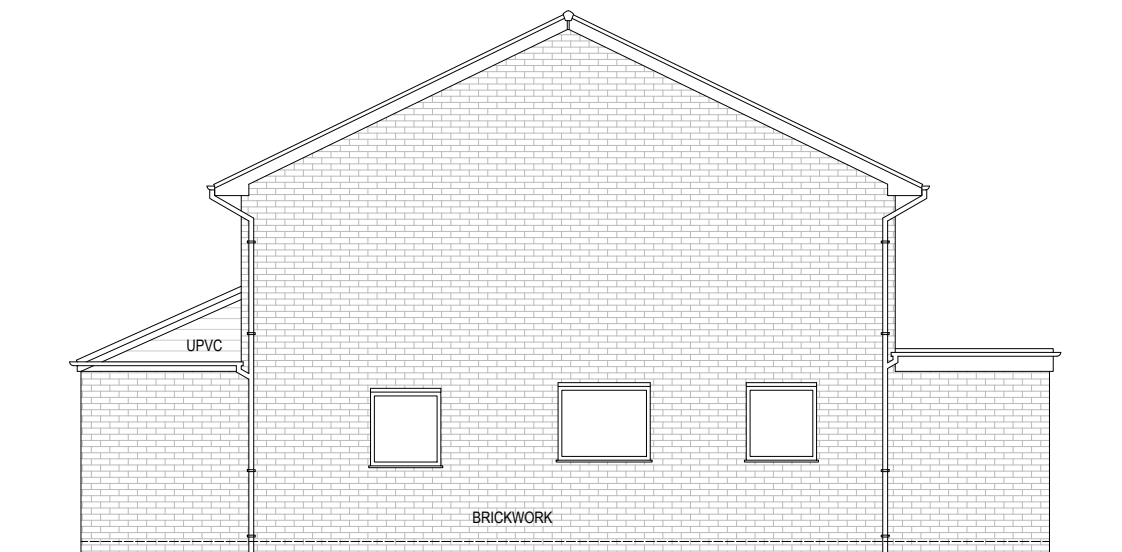

EXISTING SIDE




PROPOSED FRONT

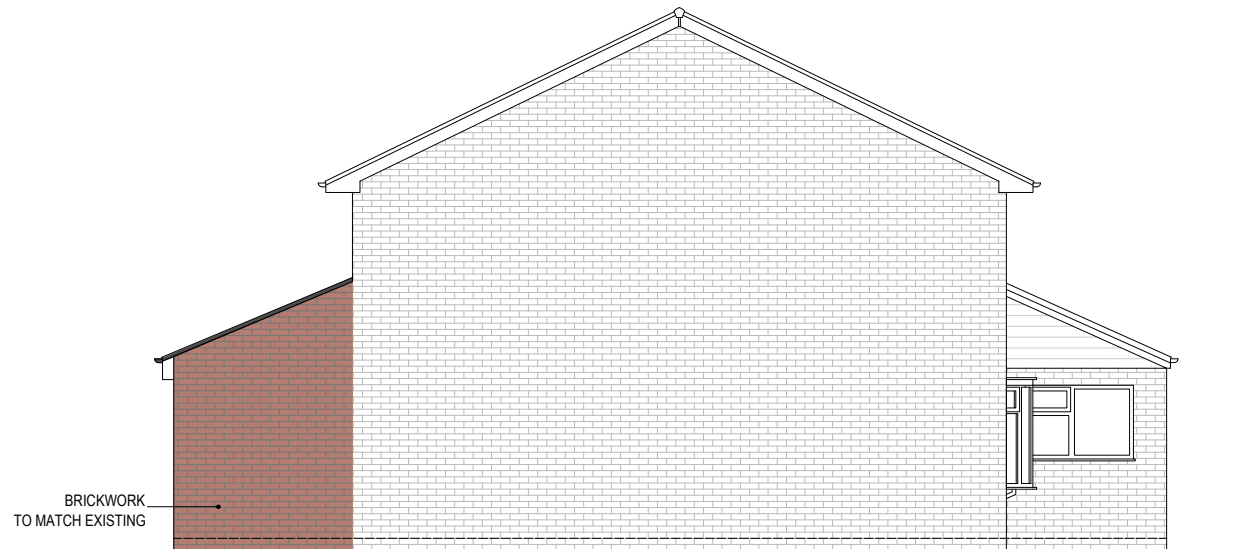


PROPOSED SIDE




PROPOSED REAR

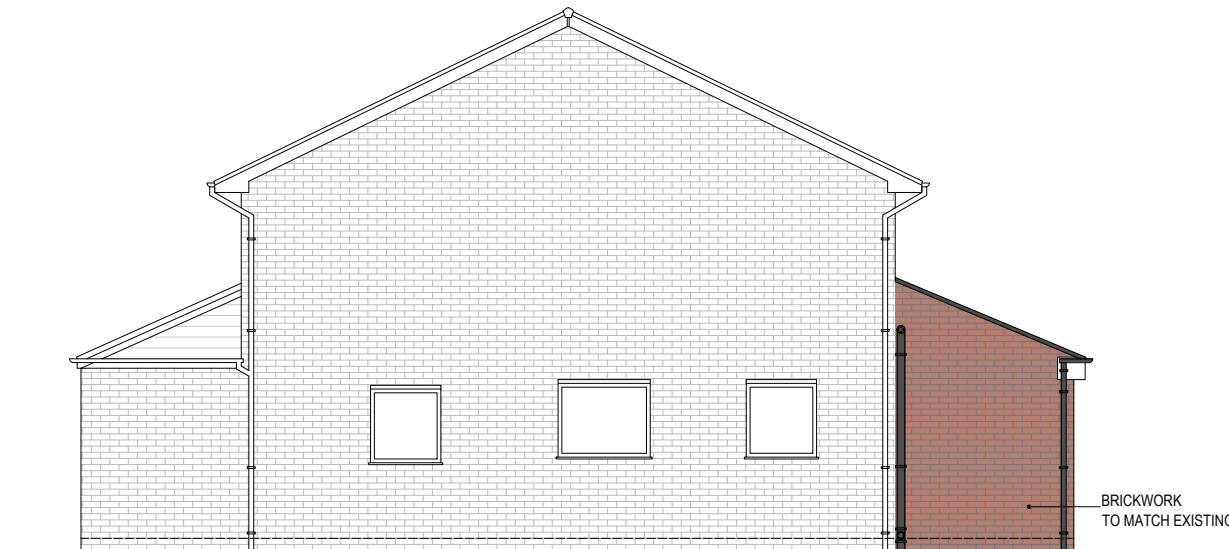


PROPOSED SIDE

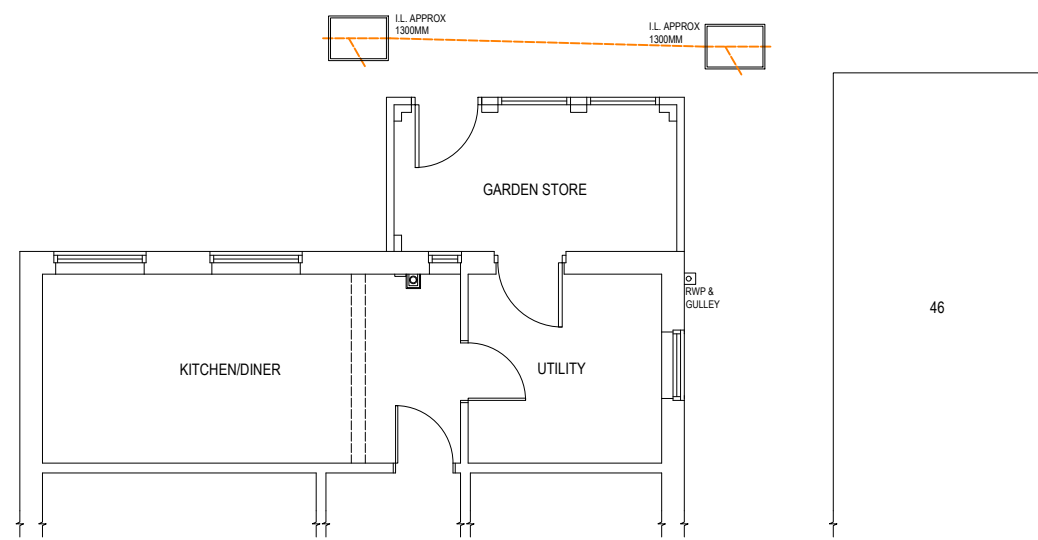

EXISTING GROUND

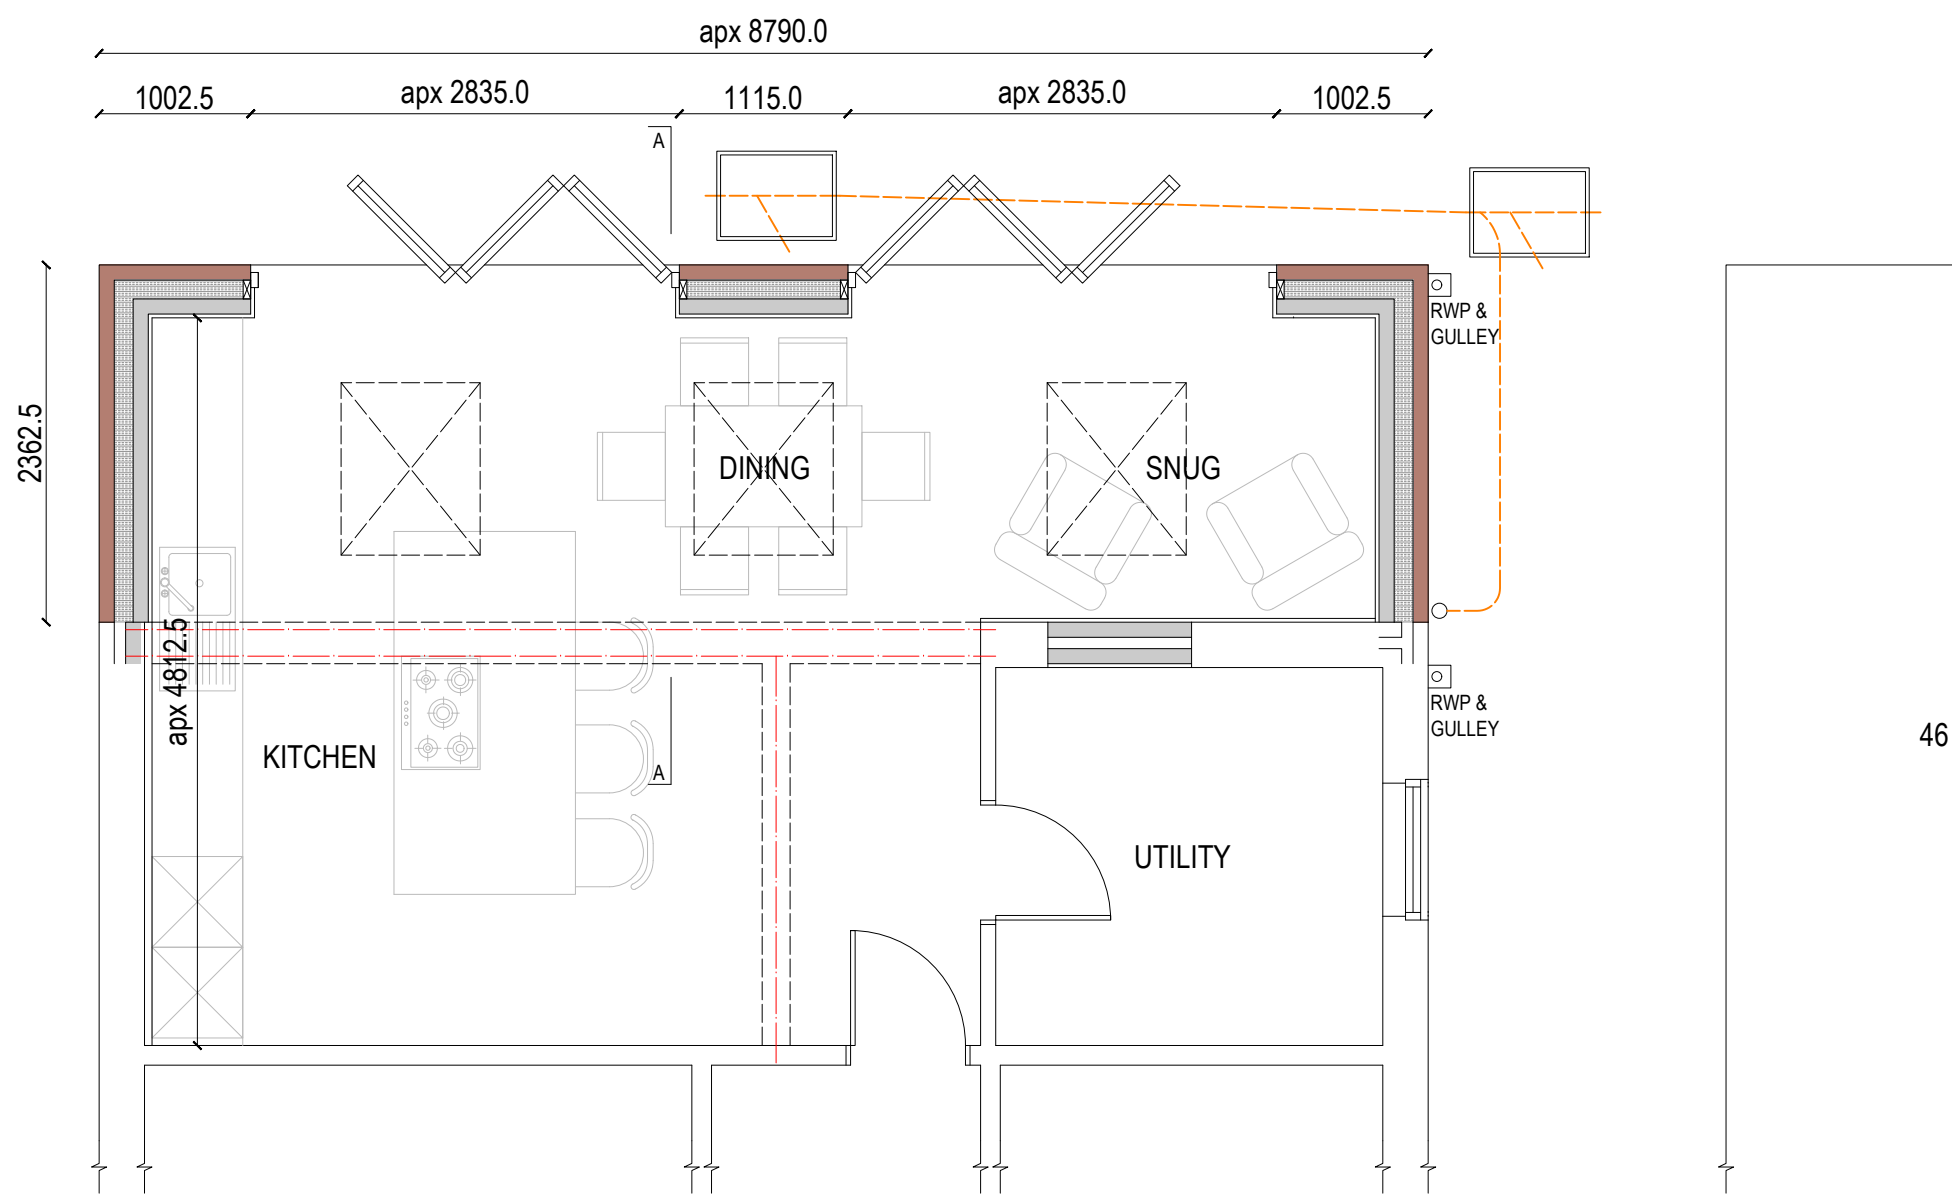

PROPOSED GROUND

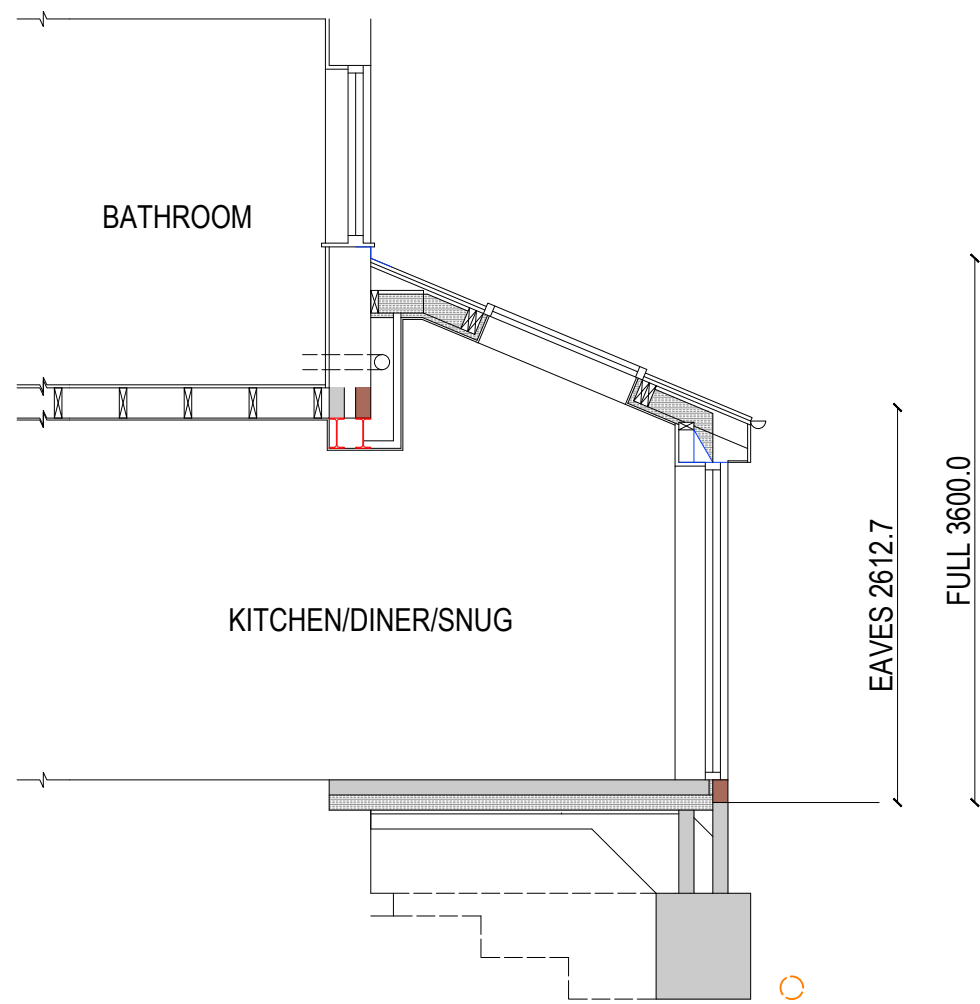

PROPOSED SECTION A-A

GENERAL:
ADEPT DESIGN LTD. ALL RIGHTS RESERVED. NO PART OF THIS DOCUMENT MAY BE REPRODUCED WITHOUT PRIOR WRITTEN PERMISSION. COMPREHENSIVE SUPPORT IS PROVIDED THROUGHOUT THE APPLICATION PROCESS TO OPTIMISE YOUR SUBMISSION. HOWEVER, FINAL APPROVAL RESTS WITH THE LOCAL AUTHORITY AND CANNOT BE GUARANTEED.
DO NOT SCALE OFF THE DRAWING FOR CONSTRUCTION PURPOSES. THE DIMENSIONS PROVIDED ARE ONLY TO BE USED FOR PLANNING PERMISSIONS/BUILDING REGULATION PURPOSES AND ARE AN APPROXIMATION. REPORT ANY DISCREPANCIES TO OUR OFFICE BEFORE PROCEEDING WITH THE WORK. ALL DIMENSIONS ARE IN MILLIMETRES UNLESS STATED OTHERWISE.
WRITTEN CONSENT FROM THE NEIGHBOURING PROPERTY OWNER IS REQUIRED BEFORE ANY ENCROACHMENT OVER THE BOUNDARY LINE, INC. GUTTERS, OVERHANGS, OR FOUNDATIONS AMONG ALL OTHERS.
ANY DISCREPANCIES NOT IDENTIFIED DURING THE INITIAL SURVEY DUE TO RESTRICTED VISIBILITY OR INACCESSIBLE AREAS AND SUBSEQUENTLY IDENTIFIED DURING CONSTRUCTION, MUST BE REPORTED TO OUR OFFICE FOR ASSESSMENT WITH THE CLIENT.



W: adeptdesignltd.co.uk M: 07496819062 E: enquiries@adeptdesignltd.co.uk	
PROJECT	51 BELMONT WAY, ROCHDALE, OL12 6HR SINGLE-STORY REAR EXTENSION
TITLE	EXISTING & PROPOSED ELEVATIONS, PLANS & SECTION
CLIENT	MR. DARLING
SCALE	1:100 & 1:50 [A1]
NUMBER	A01
REVISION	002
DATE	06/08/2025