


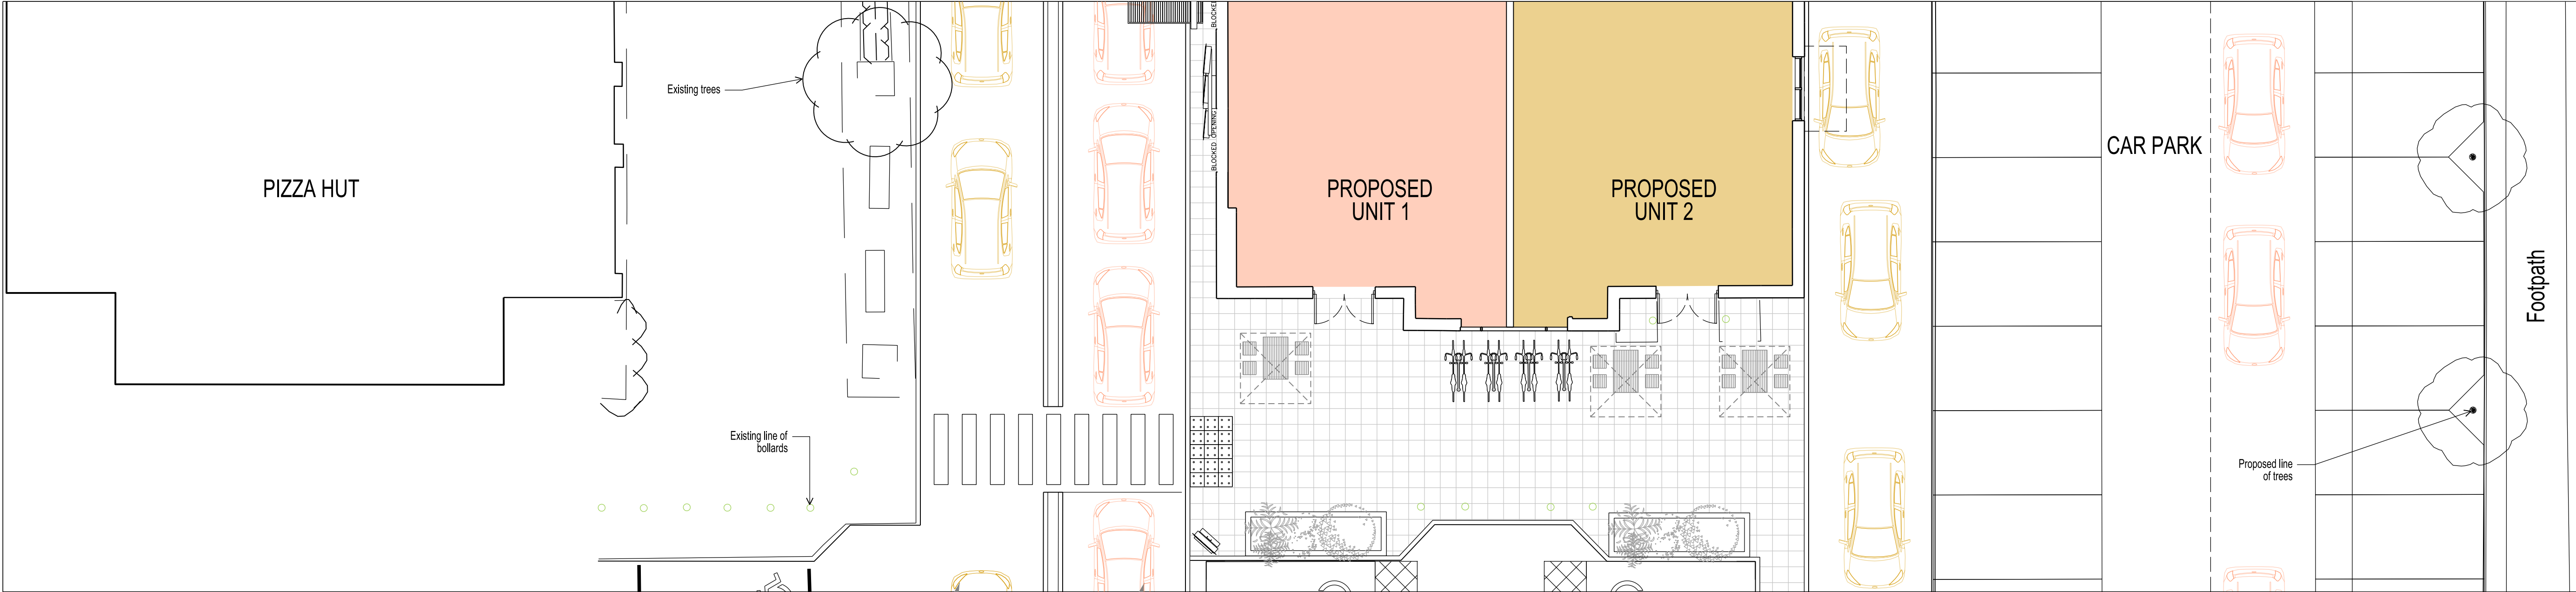

STREET SCENE VIEW FROM THE CAR PARK - PLAN



STREET SCENE VIEW FROM THE CAR PARK - ELEVATION

B	17.12.25	ORDER CANOPY WITH SPEAKER POST AND MENU BOARD RELOCATED TO ALLOW SIG. CARS TO WAIT IN THE DRIVE THRU LANE	CF
A	10.09.25	PLANNING ISSUE	CF
REV.	DATE	NOTES	INT.

CLIENT / PROJECT
AIG HOLDINGS LTD
SANDBROOK PARK, ROCHDALE
OL11 1RY
DRAWING TITLE
PROPOSED STREET SCENE
FORMER PINK DRIPS UNIT
OPTION 2
STATUS

PLANNING					
DATE	16.07.2025	DRAWN	CF	SCALE @ A1	1:100
PROJECT NUMBER	UNIT	CI / SPS CODE	TYPE A NUMBER	REVISION NUMBER	LETTER
DRAWING NO.					

11649	E	022	B
Sig Location Plans	L	GA Plans	P
Sections	S	Details	D
		Elevations	E
		Profile Colour	C

THE RATCLIFFE GROVES PARTNERSHIP
LONDON
18 BEECHWOOD ROAD
BURY LANCASHIRE BL9 9TD
T. 020 7608 6666 E. london@rgp.co.uk
www.rgp.co.uk

MANCHESTER
105 MANCHESTER ROAD
BURY LANCASHIRE BL9 9TD
T. 0161 797 6000 E. manchester@rgp.co.uk

RGPartnership
architects