


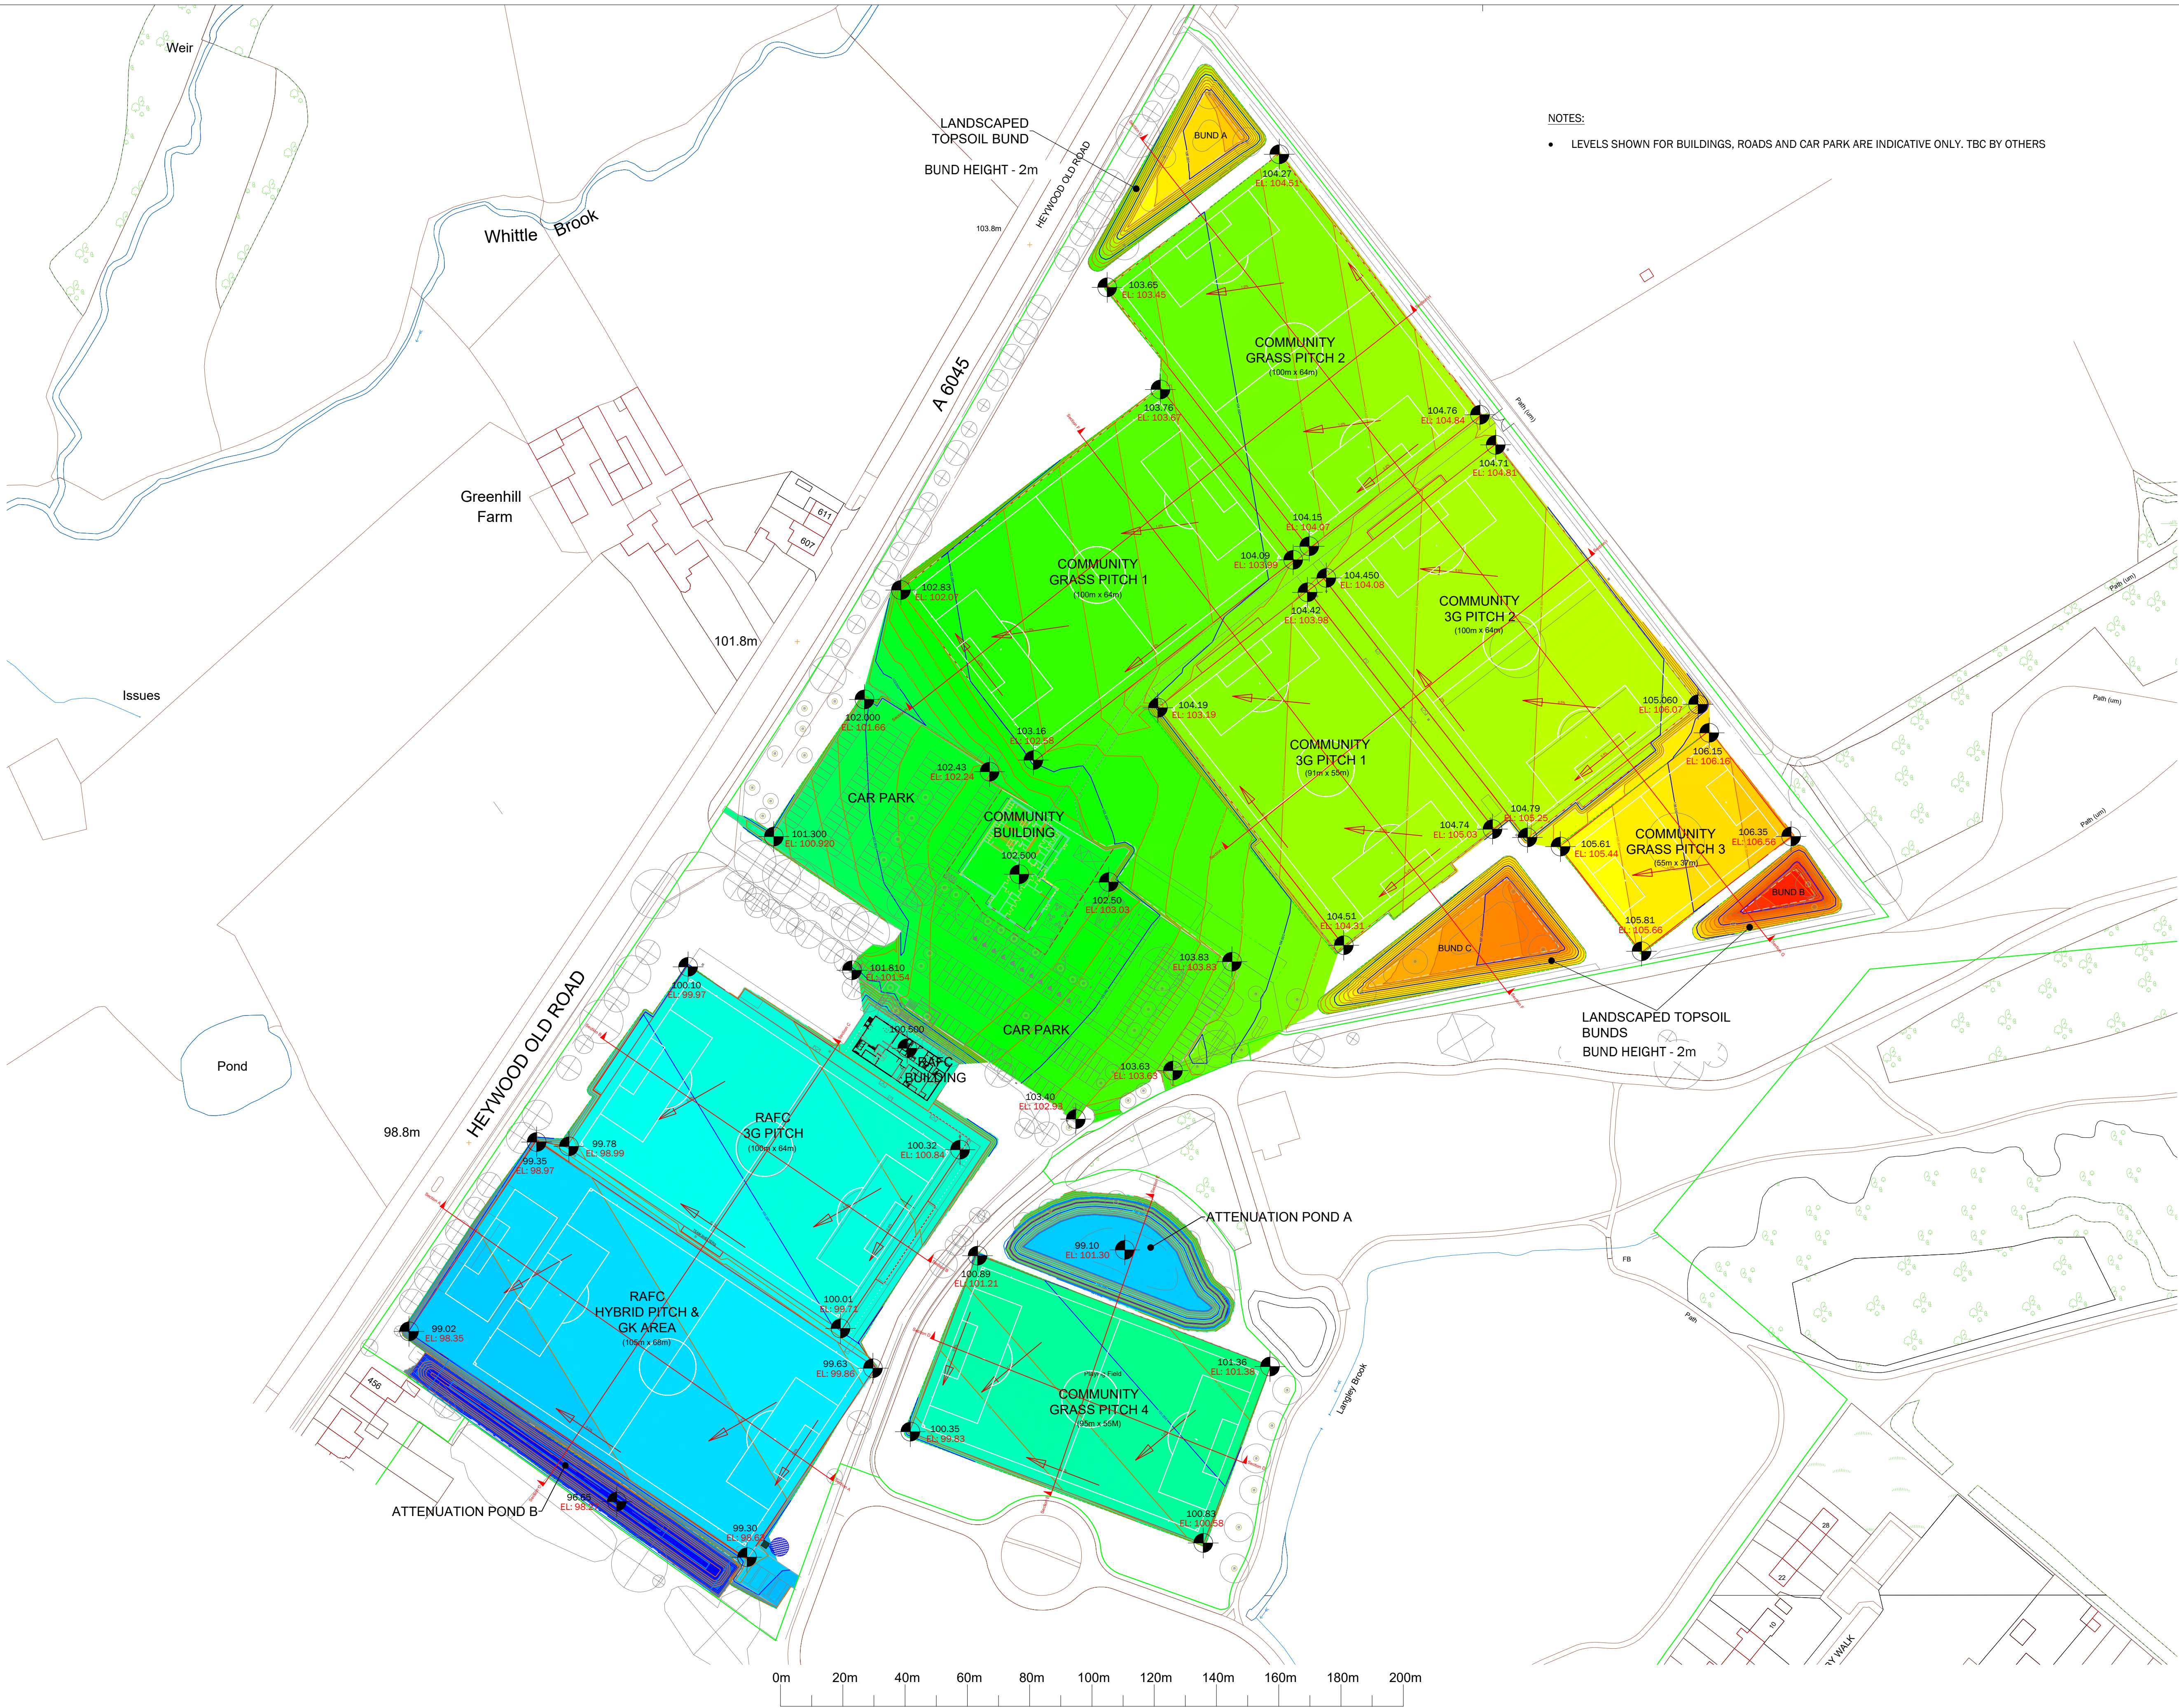

NOTES:

- LEVELS SHOWN FOR BUILDINGS, ROADS AND CAR PARK ARE INDICATIVE ONLY. TBC BY OTHERS

- Notes:
- Refer to written specification and drawings listed therein.
  - Do not scale from this drawing. All dimensions to be checked on site. Do not make assumptions.

**HEIGHT SHADING KEY**

**PROPOSED FINISHED LEVELS**

**EXISTING GROUND LEVELS**

**PITCH PLAYING AREAS**  
(EXCLUDES 3m PERIMETER RUN-OFFS)



|            |           |   |          |
|------------|-----------|---|----------|
| REVISIONS  |           |   |          |
| OBI SPORTS |           | E: charles@obisports.com<br>M: +44 (0) 7446161006<br>T: +44 (0) 161 2371717<br>80 Mosley Street, Manchester, M2 3FX |          |
| CLIENT     |           | ROCHDALE FOOTBALL CLUB                                                                                              |          |
| PROJECT    |           | BOWLEE PARK TRAINING GROUND<br>DEVELOPMENT                                                                          |          |
| DRAWING    |           | DESIGN TEAM EARLY-STAGE<br>PROPOSED SITE LEVELS                                                                     |          |
| PRELIM     | Issued by | MH   | Revision |
| Project no | 161       | Date   | AUG 2026 |
| Paper Size | A1        | Scale:   | 1:1000   |
|            |           |   | 161/103  |