


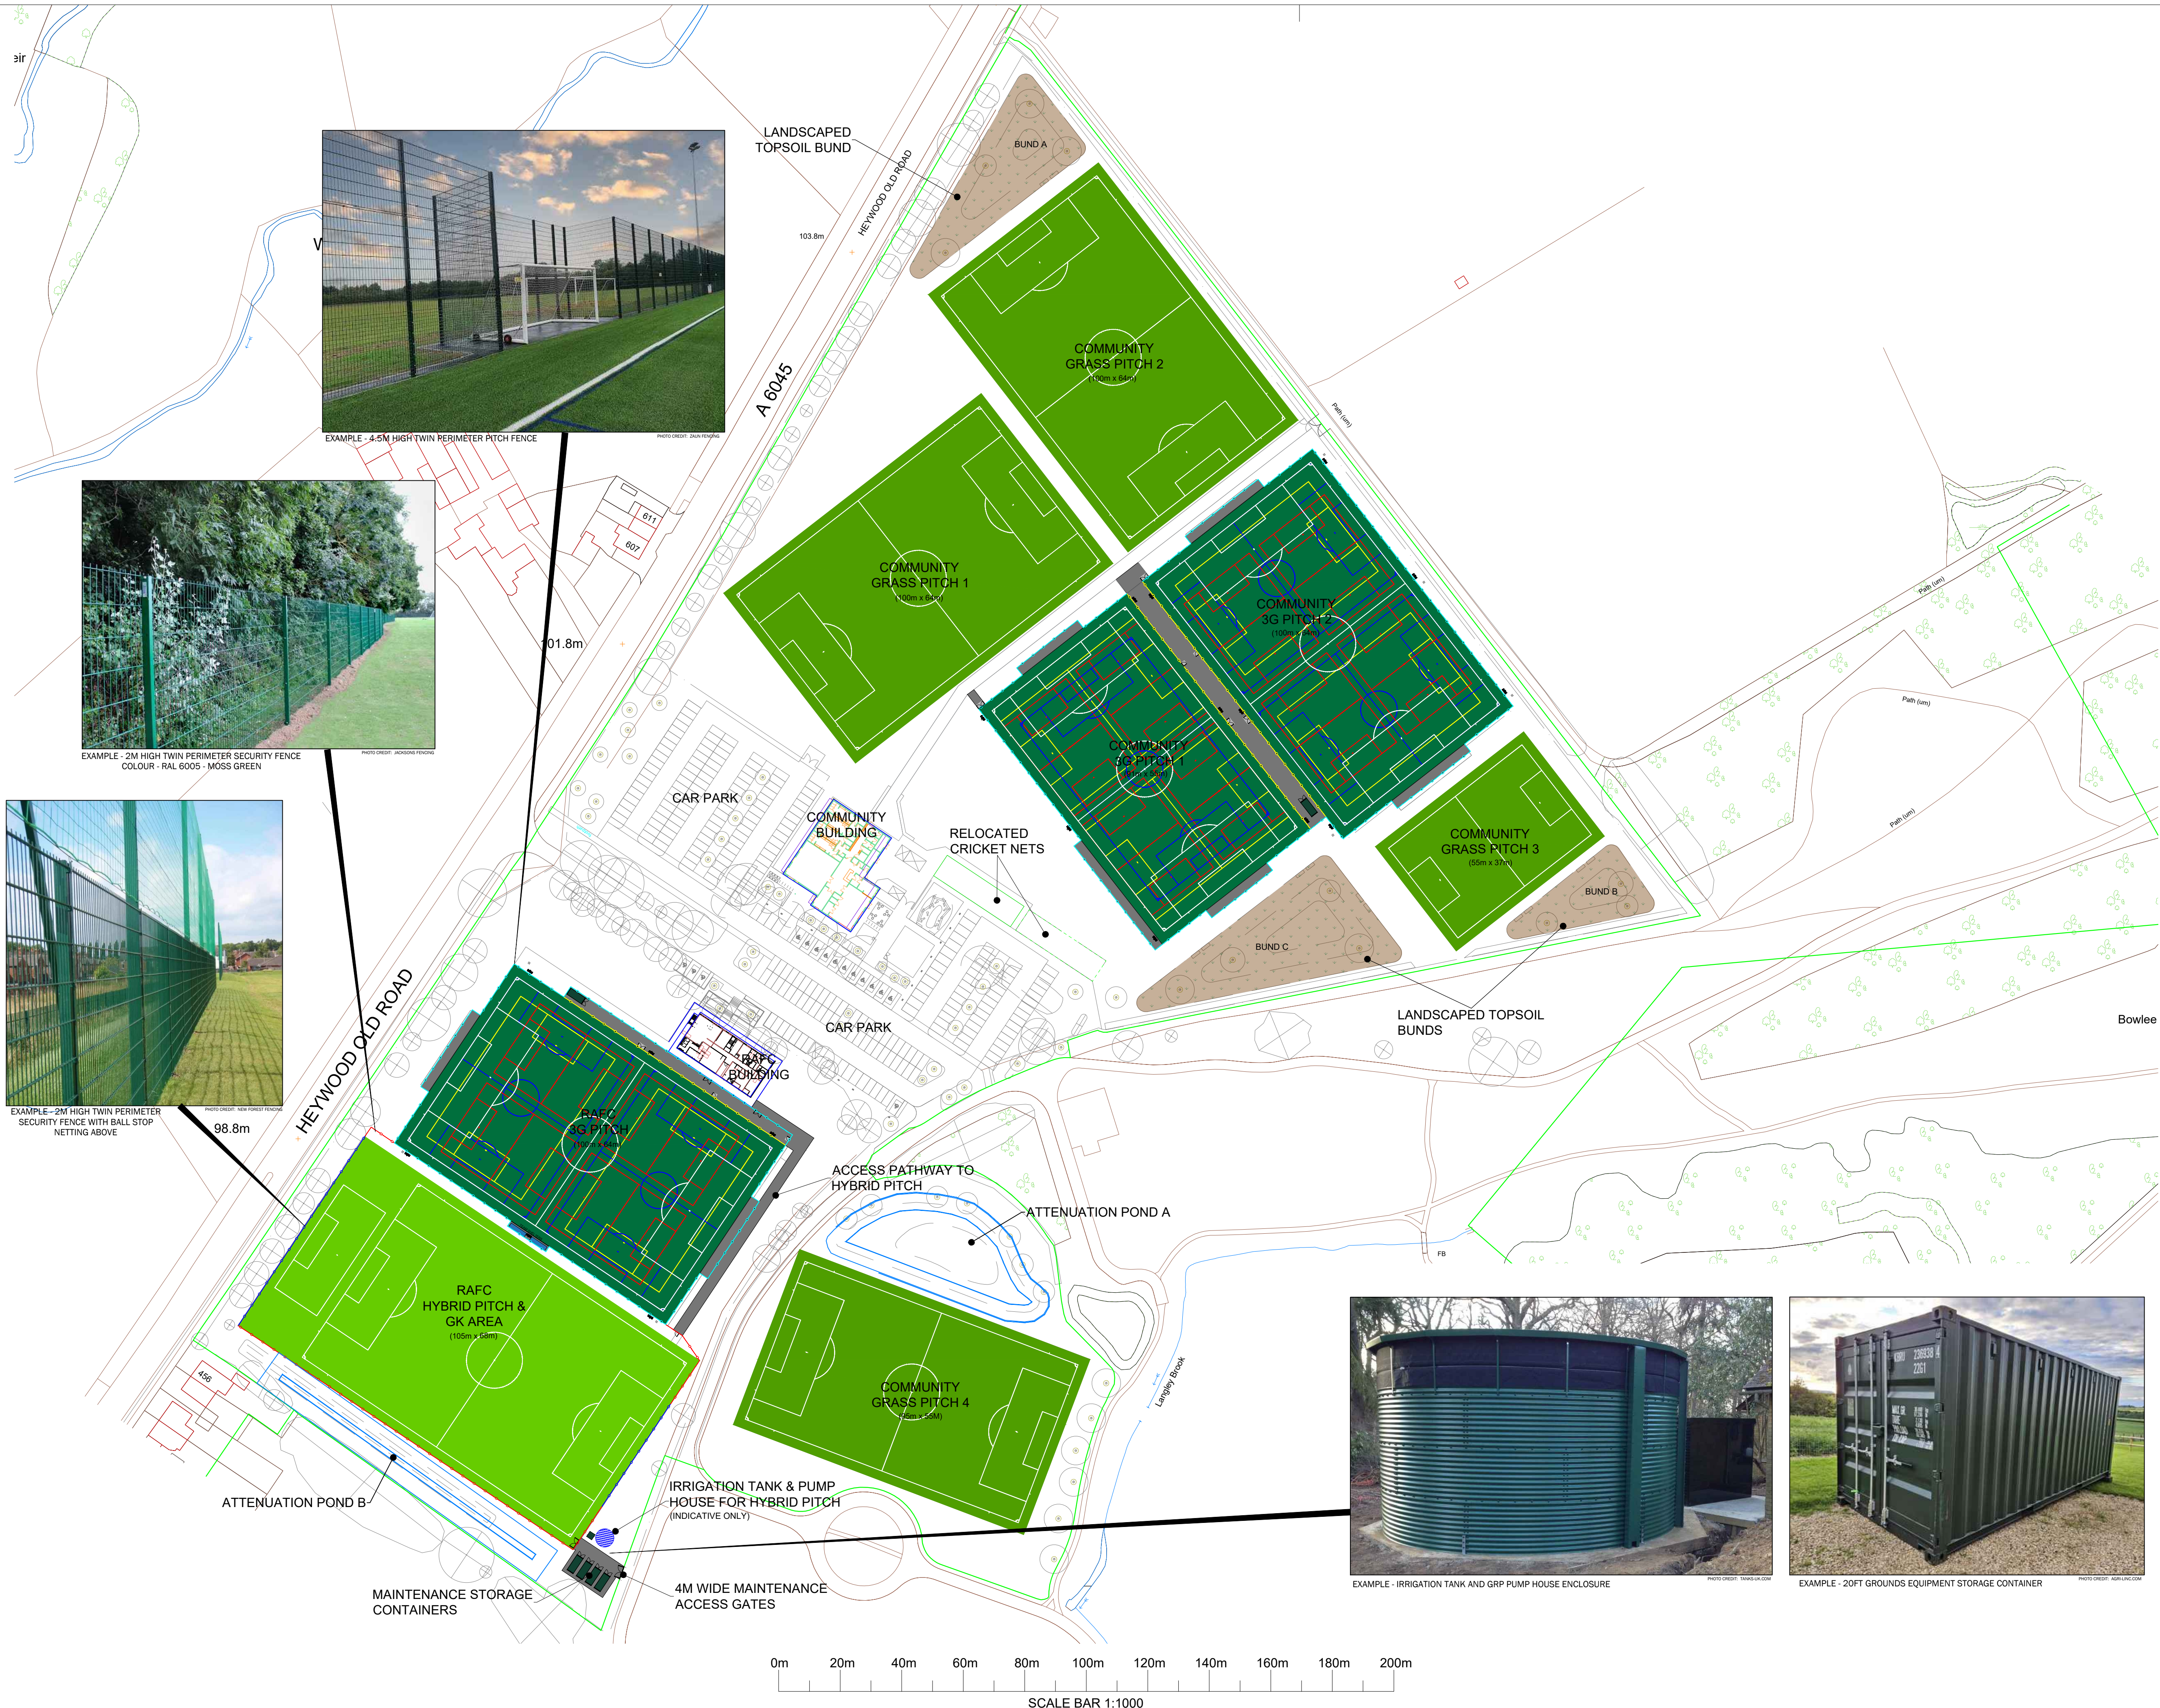

Notes:

1. Refer to written specification and drawings listed therein.
2. Do not scale from this drawing. All dimensions to be checked on site. Do not make assumptions.

LEGEND

3G SYNTHETIC TURF PLAYING SURFACE

NATURAL TURF PLAYING SURFACE

HYBRID TURF PLAYING SURFACE

TARMACADAM SURFACE

4.5m HIGH PERIMETER FENCING

1.2m HIGH SPECTATOR HANDRAIL FENCE

2m HIGH SECURITY FENCE

6m HIGH BALL STOP NETTING

DOUBLE LEAF ACCESS GATE & INFILL CAPTURE PIT & GRILL

SINGLE LEAF ACCESS GATE & INFILL CAPTURE PIT & GRILL

FLOODLIGHTS

20ft PITCH MAINTENANCE STORAGE CONTAINER

PITCH PLAYING AREAS
(EXCLUDES 3m PERIMETER RUN-OFFS)



REVISIONS			
OBI SPORTS			
E: charles@obisports.com M: +44 (0) 7446161006 T: +44 (0) 161 2371717 80 Mosley Street, Manchester, M2 3FX			
OBI SPORTS			
CLIENT			
ROCHDALE FOOTBALL CLUB			
PROJECT			
BOWLEE PARK TRAINING GROUND DEVELOPMENT			
DRAWING			
SITE LAYOUT PLAN			
PRELIM	Issued by	MH	Revision
Project No	161	Date	AUG 2026
Paper Size	A1	Scale	1:1000
			161/105