
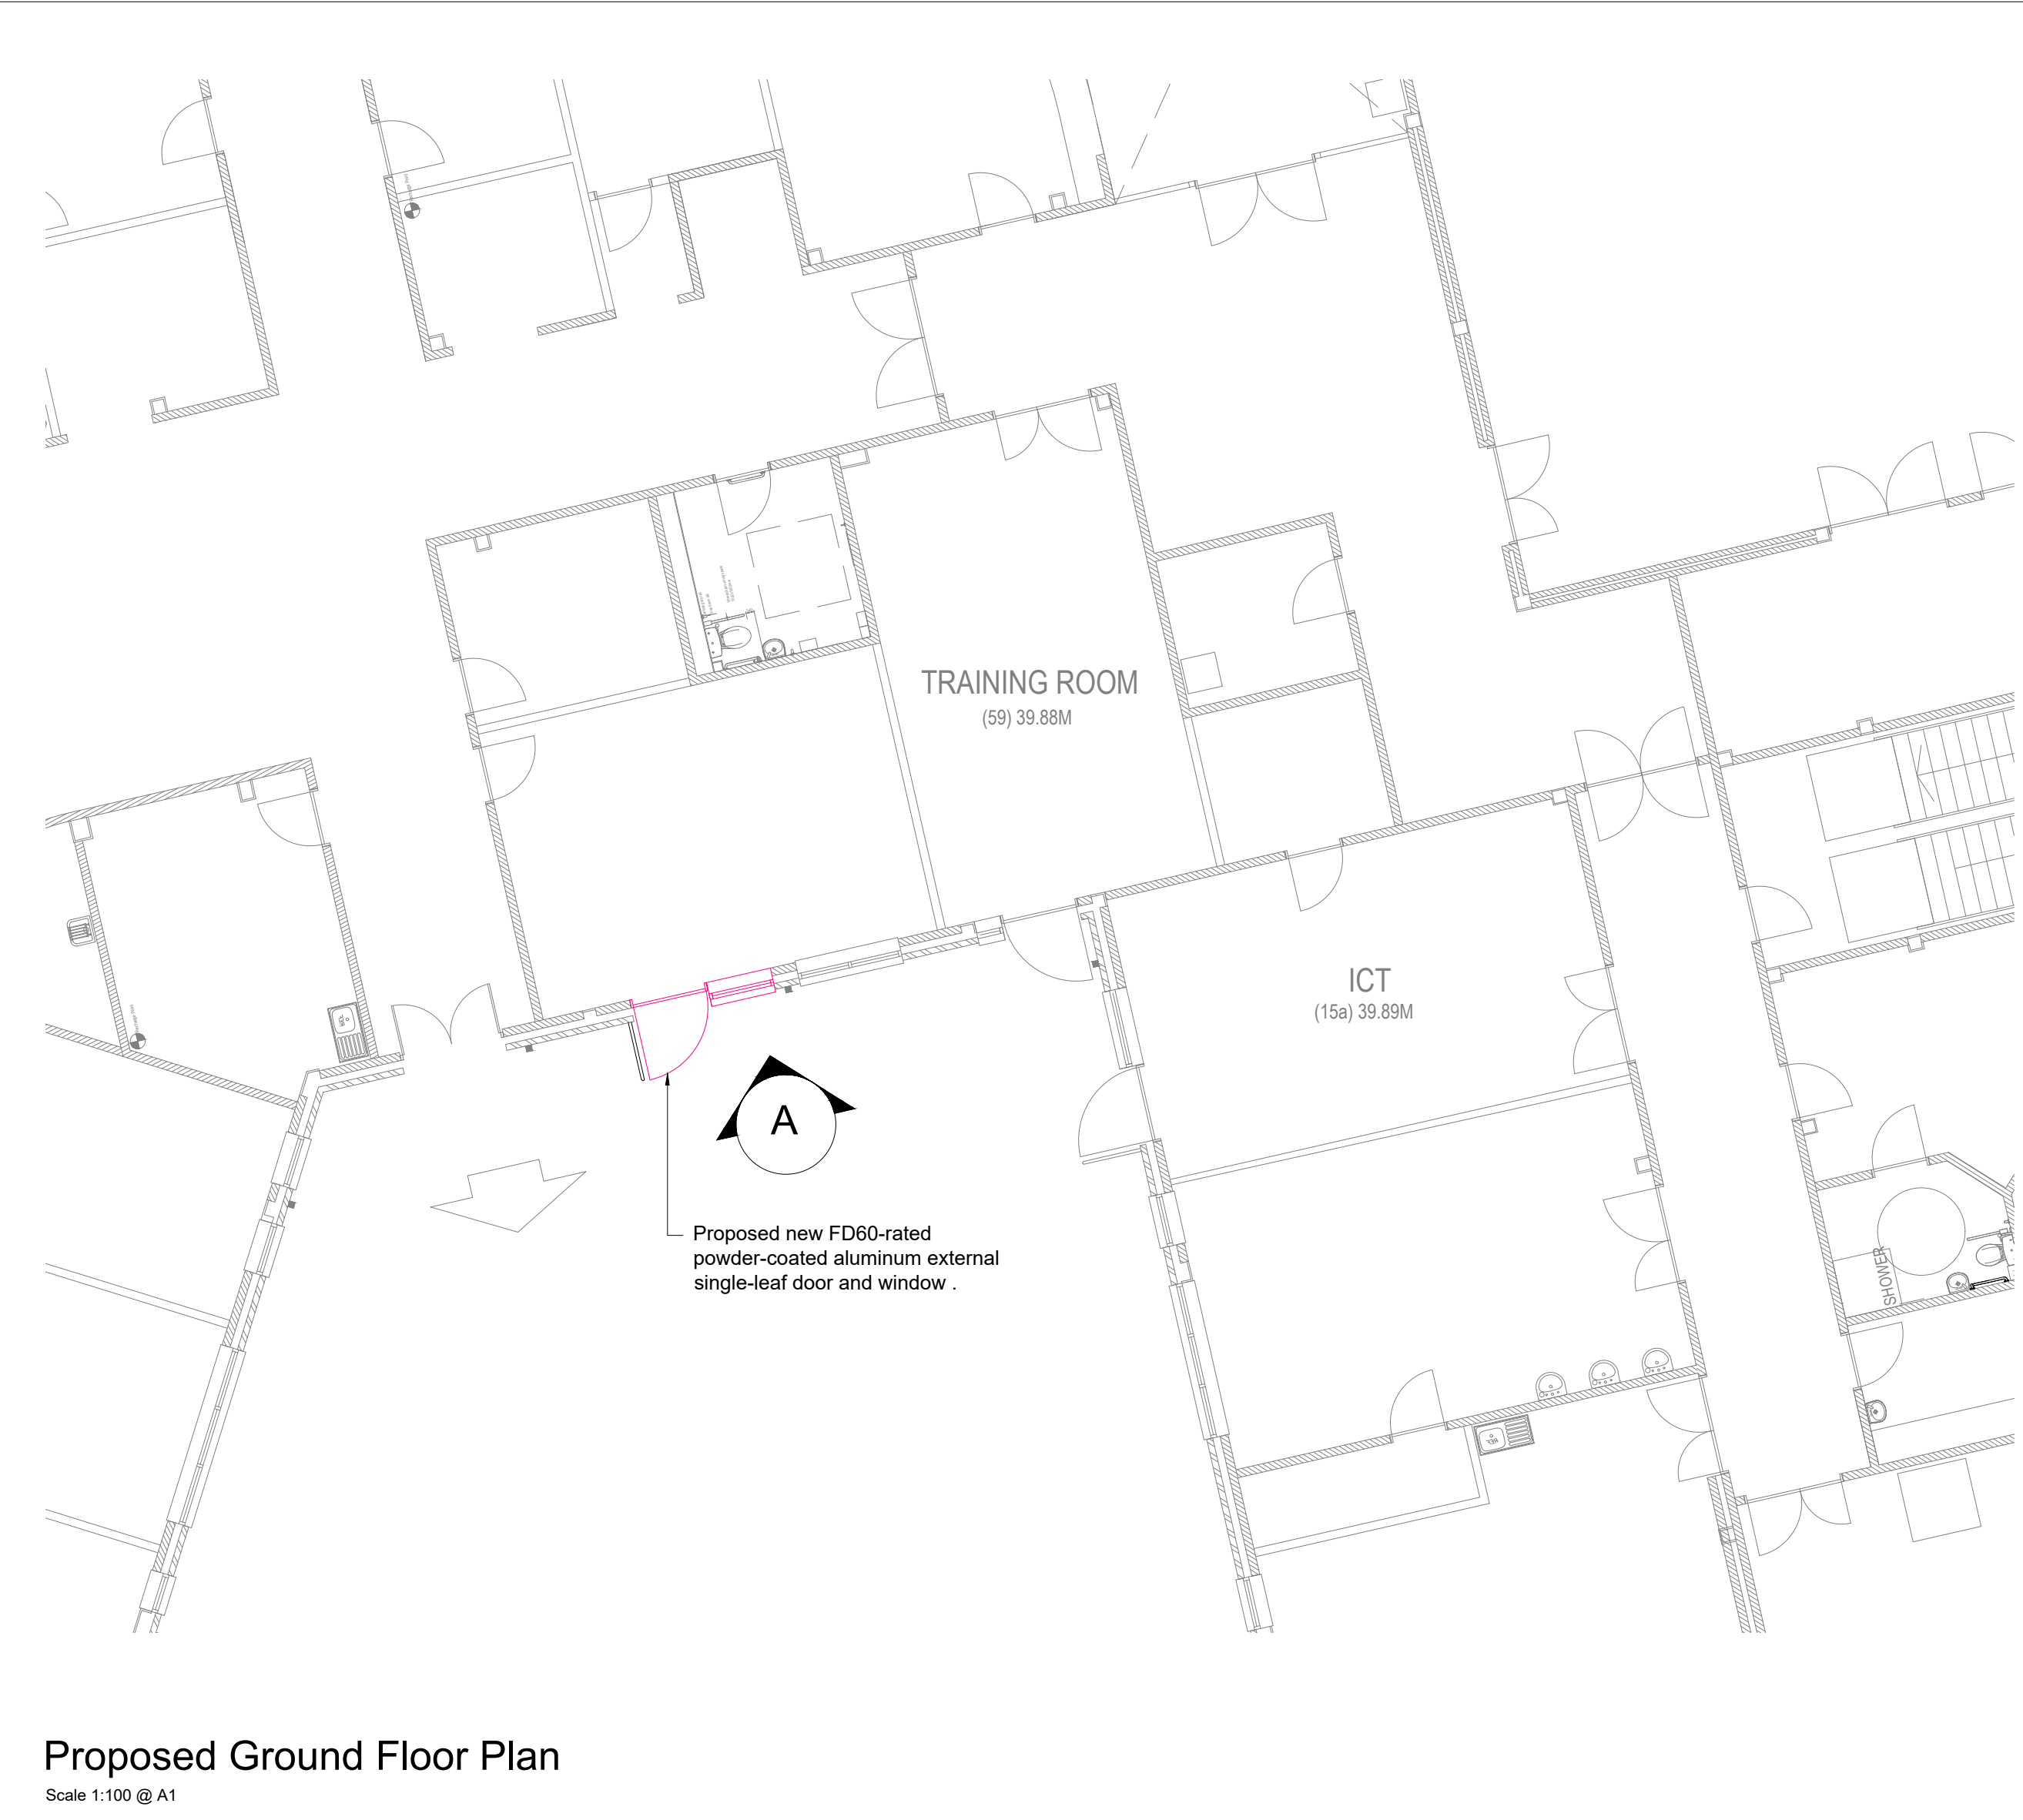


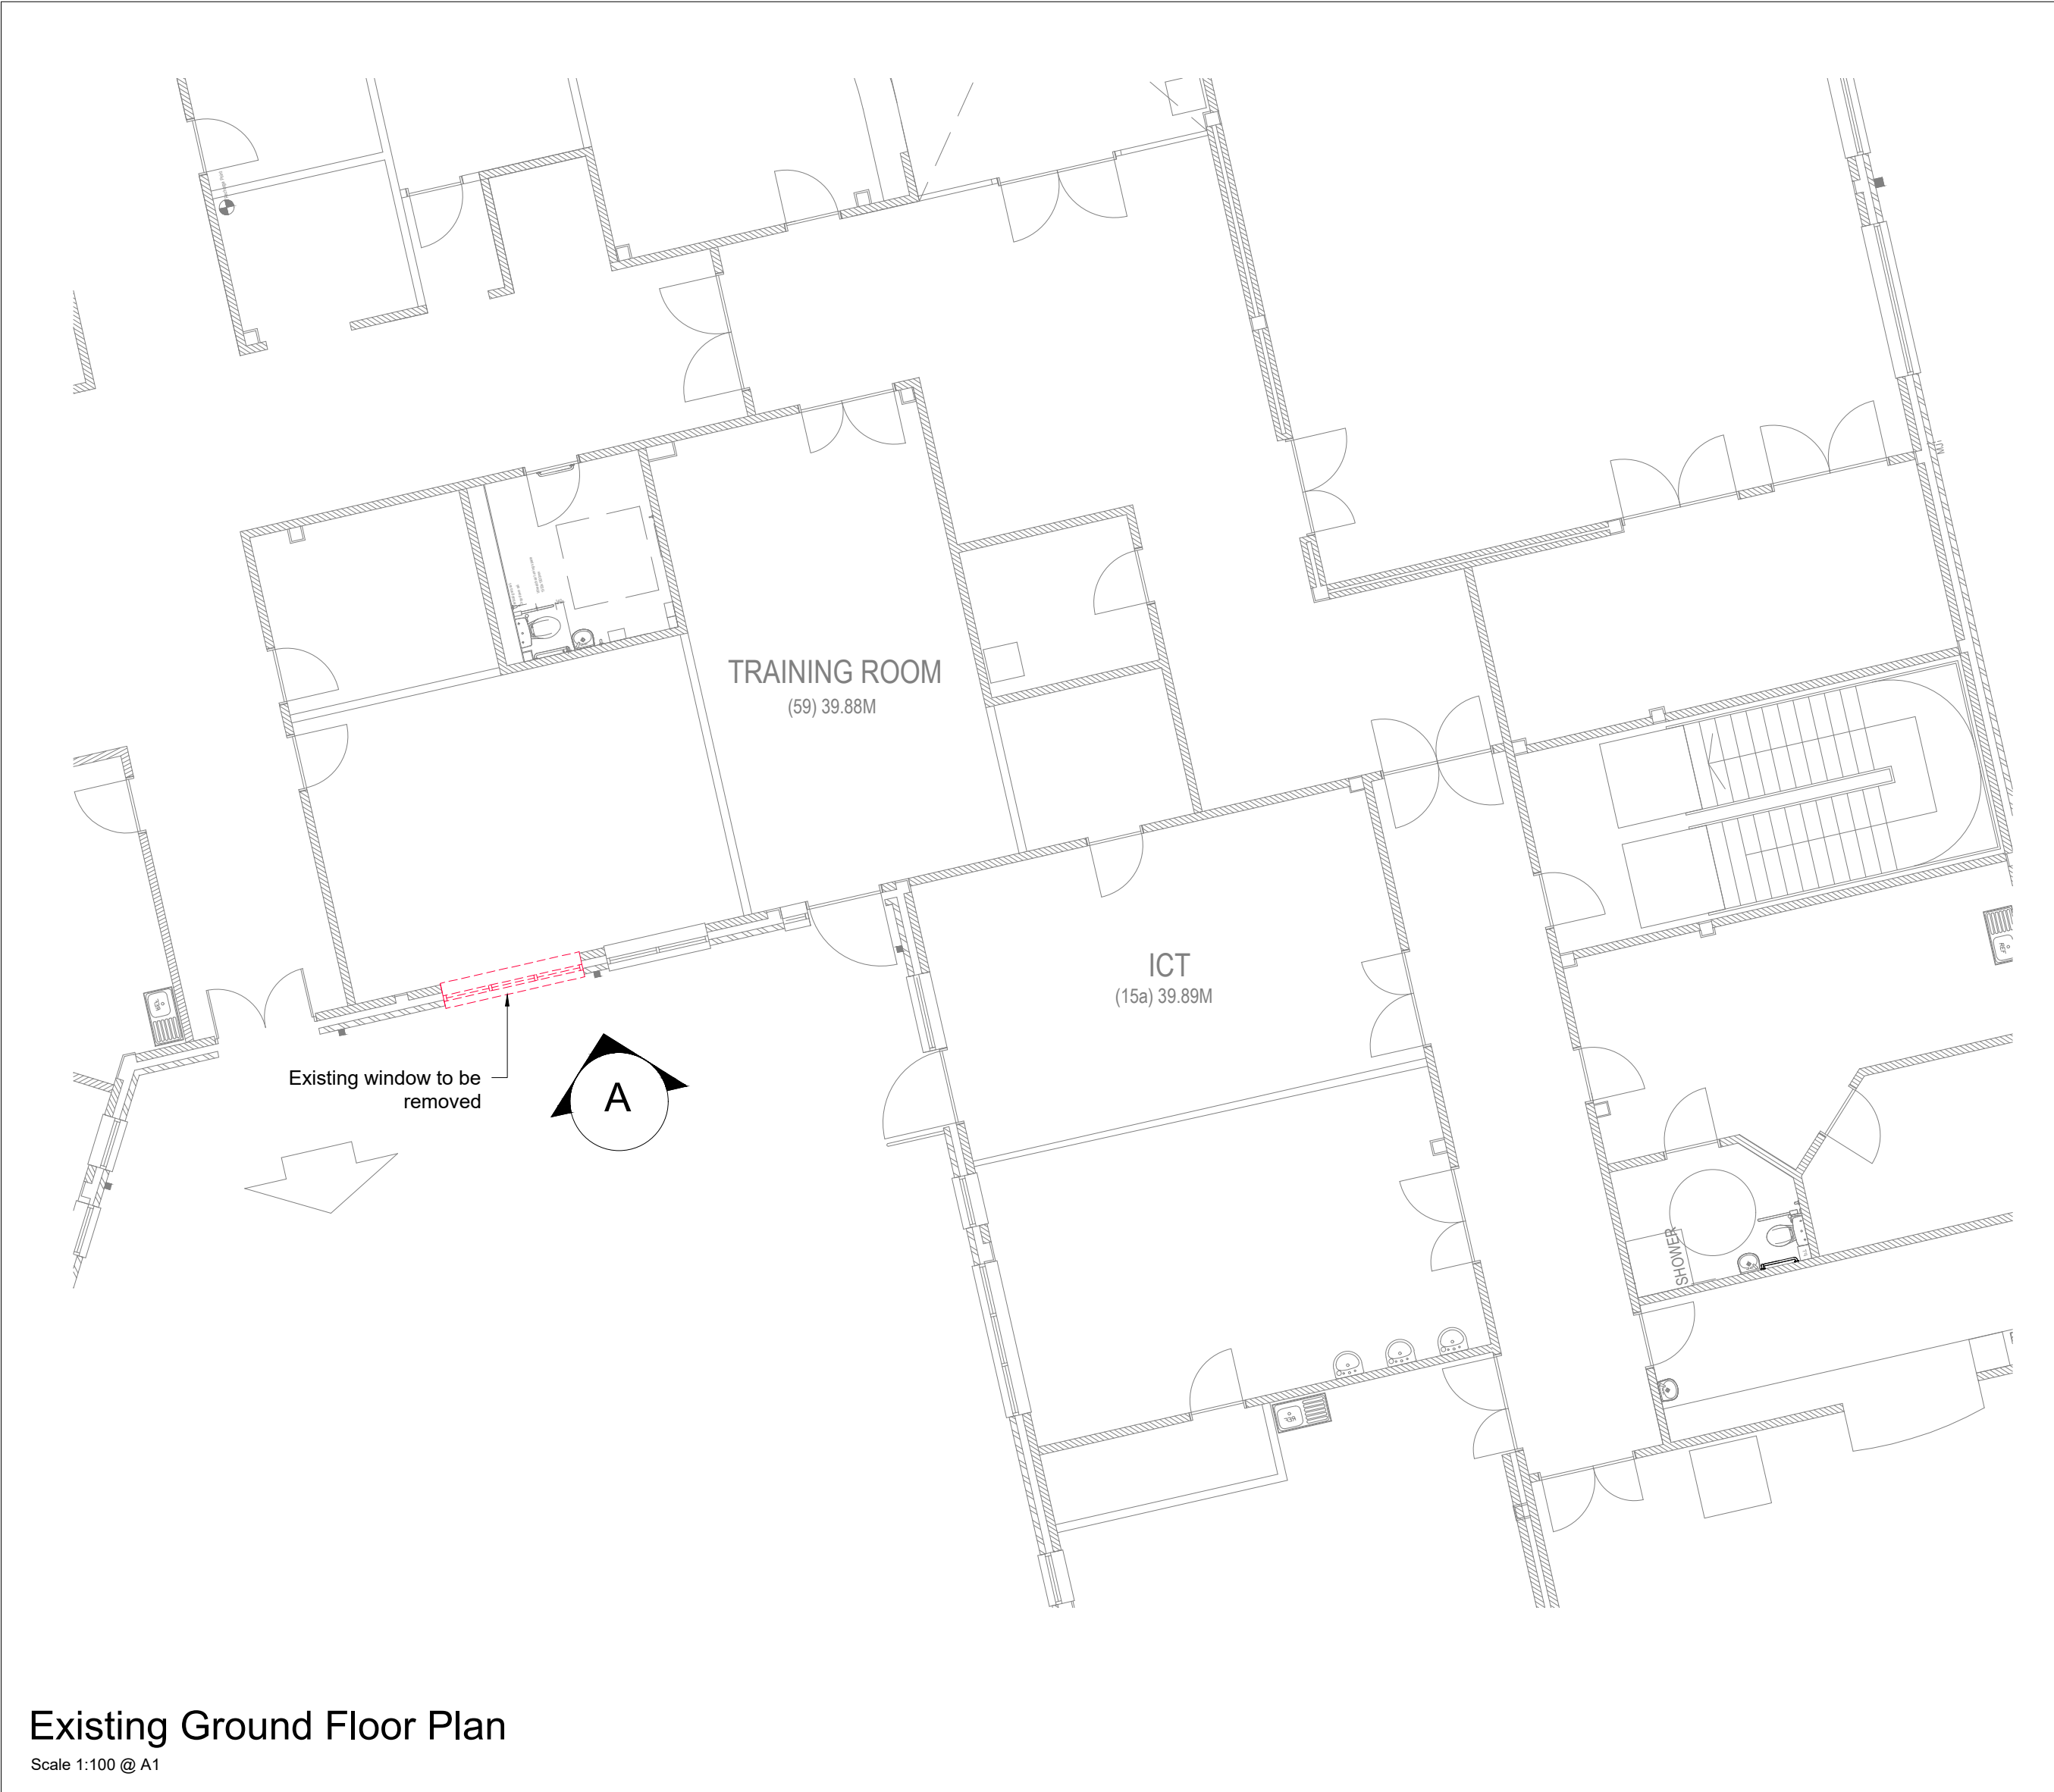

Notes

Key Plan Ground Floor

Scale NTS

Demolition Line:-

Line indicates item of demolition

Rev	Description	Date	Dr by	App by
original by	date created			Approved by
AB		22/07/26		ND

AHR Building Consultancy Ltd
5th Floor
55 Princess Street
Manchester
M2 4EW
United Kingdom

T +44(0)161 8287900
E manchester@ahr.co.uk
www.ahr.co.uk

client

Grosvenor Facilities Management Limited

project

Redwood School - Building Modifications

drawing

Existing & Proposed Plans and Elevations

project number	scale	
2025.00069.002	As indicated @A1	
drawing number	rev	issue status
GFM-AHR-RW-00-DR-A-20-001		Planning

This drawing is to be read in conjunction with all related drawings. All dimensions must be checked and verified on site before commencing any work or producing shop drawings. The originator should be notified immediately of any discrepancy. This drawing is copyright and remains the property of AHR.