


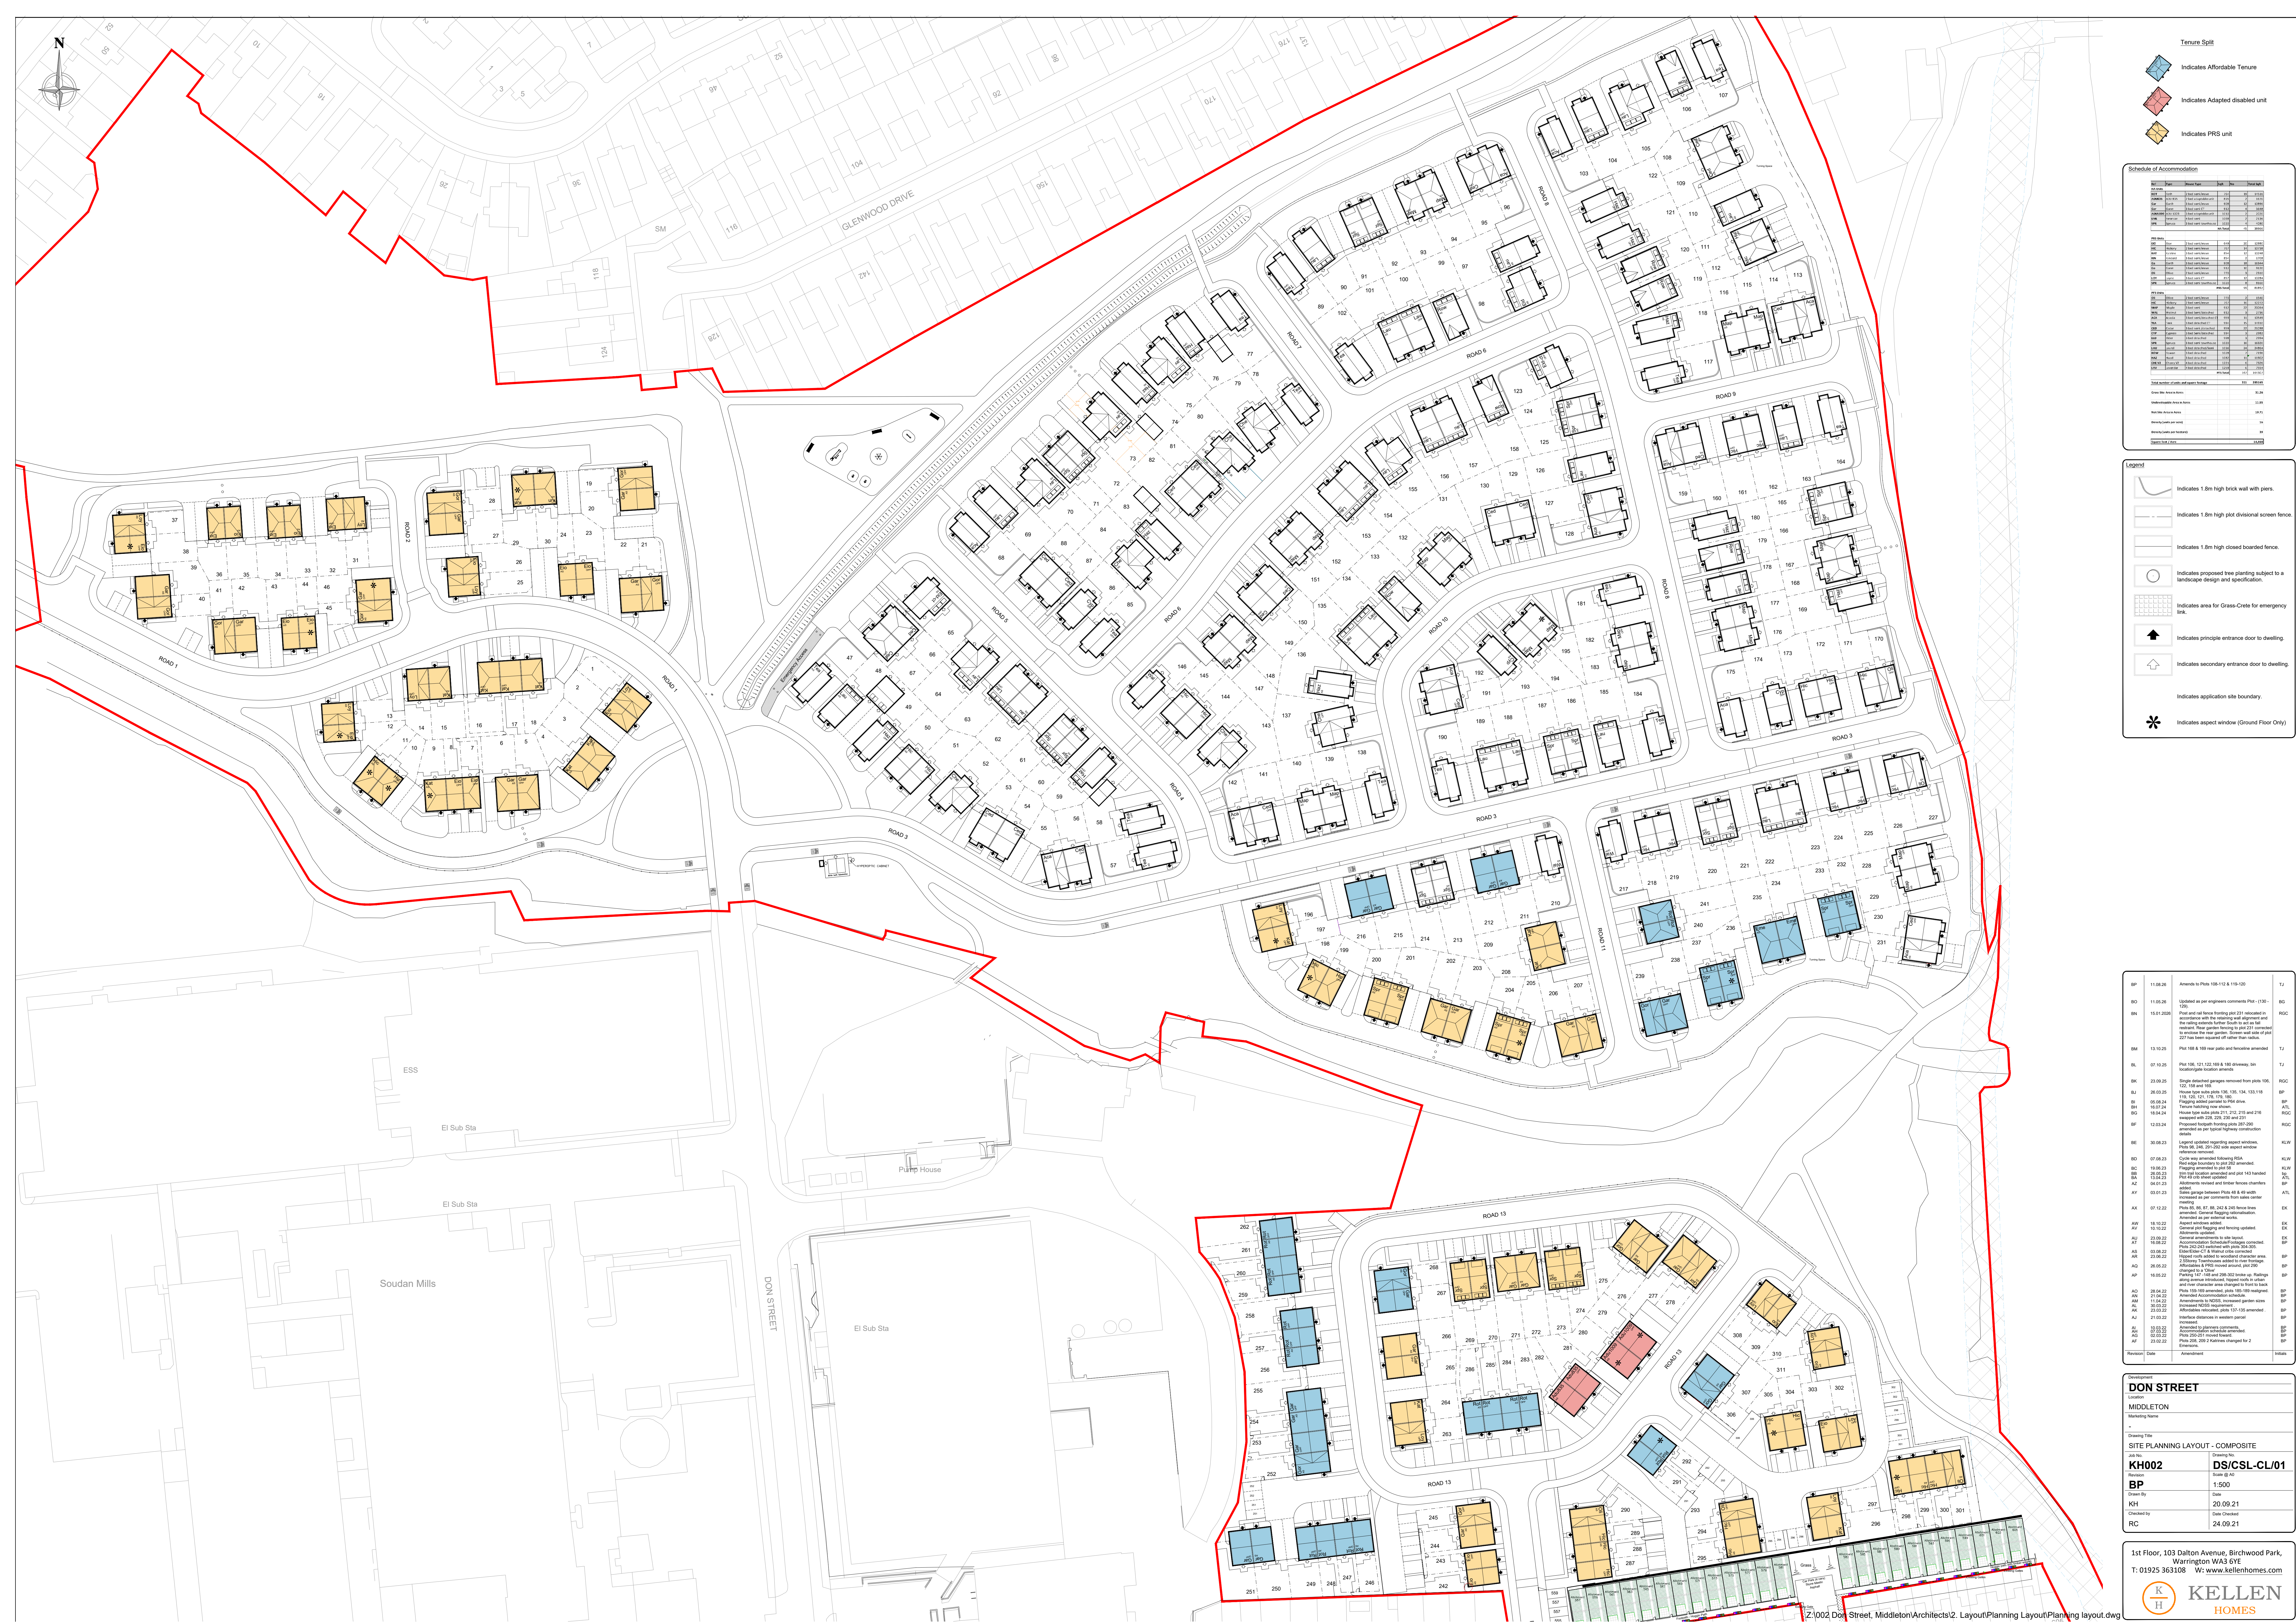

Tenure Split

- Indicates Affordable Tenure
- Indicates Adapted disabled unit
- Indicates PRS unit

Schedule of Accommodation

