




Indicative Section A-A, Wall 1
2.9m Geogrid Reinforced Wall
1:50

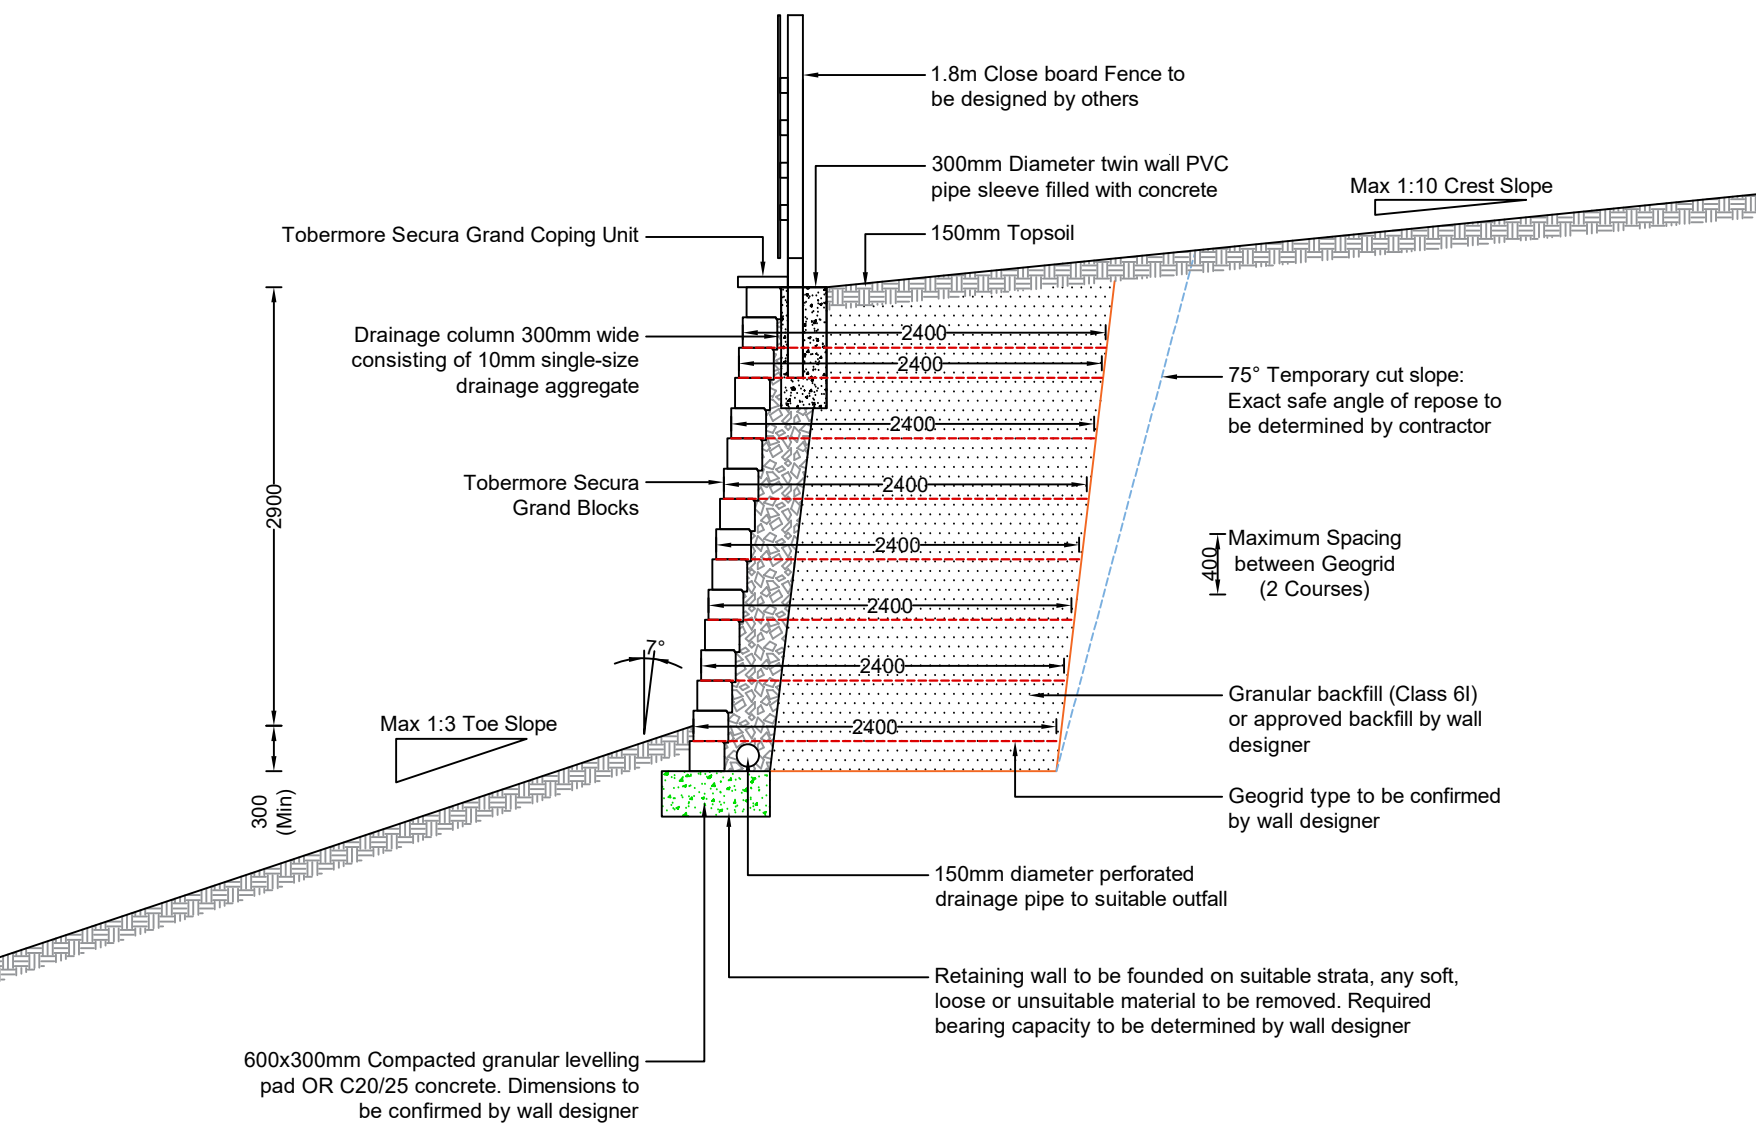

Indicative Section B-B, Wall 4
1.4m Geogrid Reinforced Wall
1:50

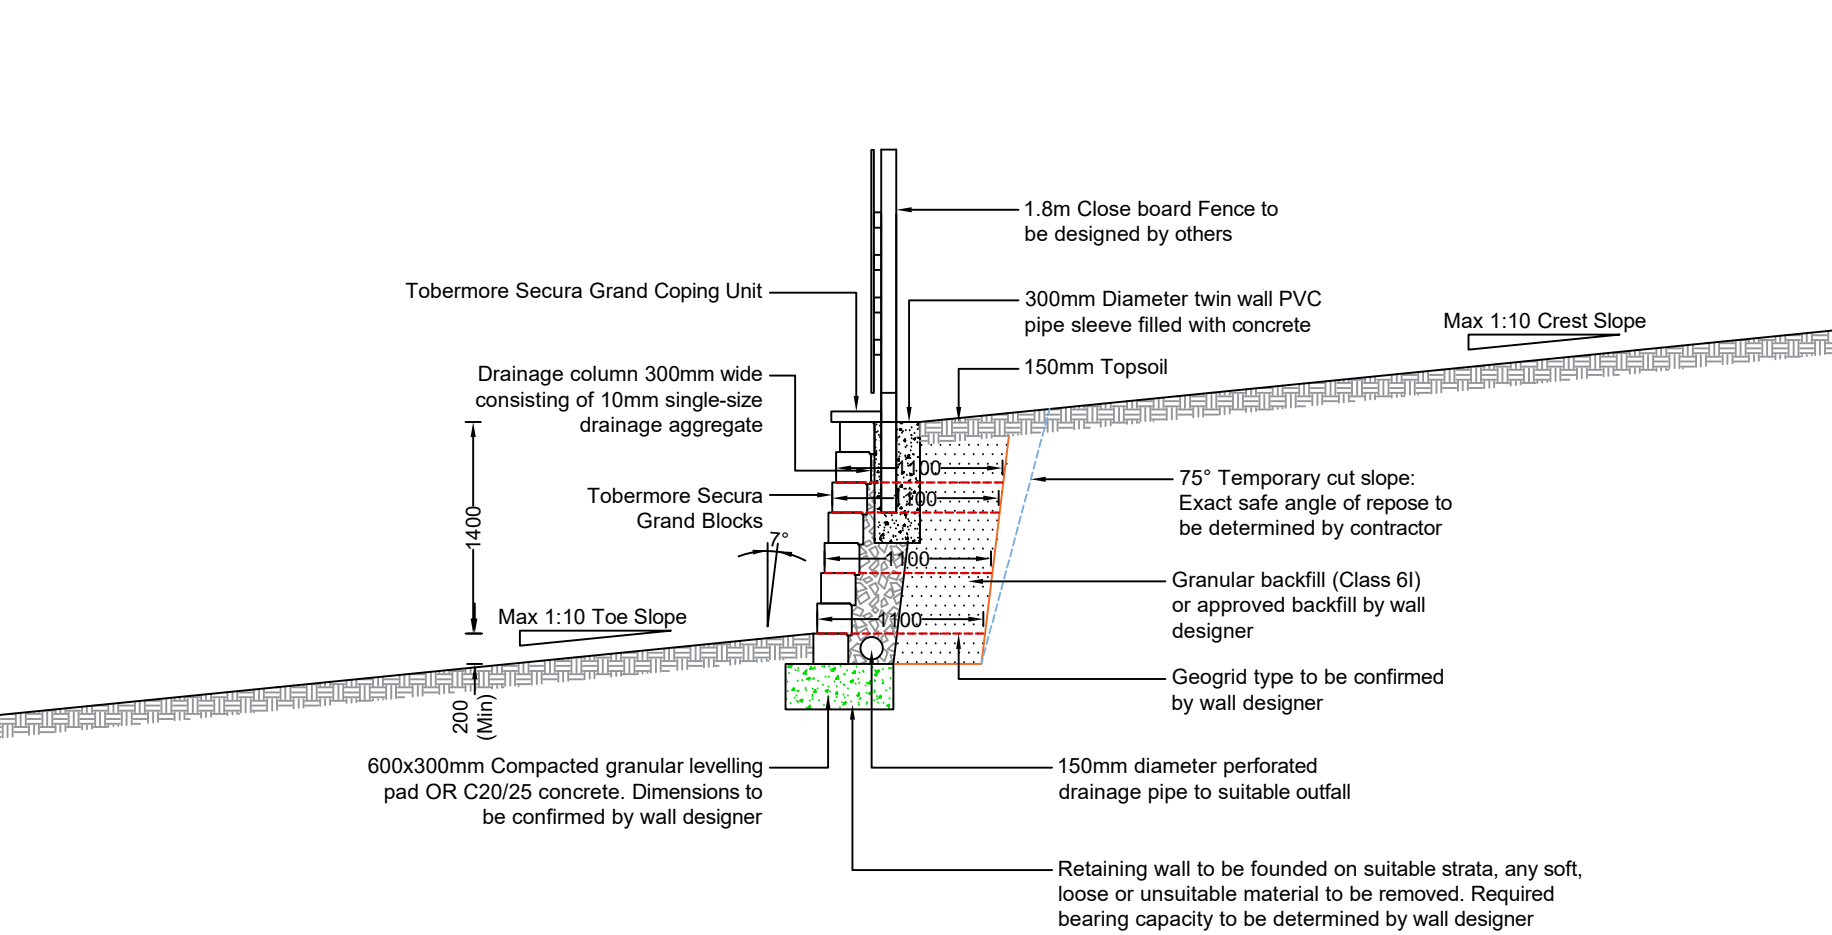


Indicative Section C-C, Wall 7
0.9m Geogrid Reinforced Wall
1:50

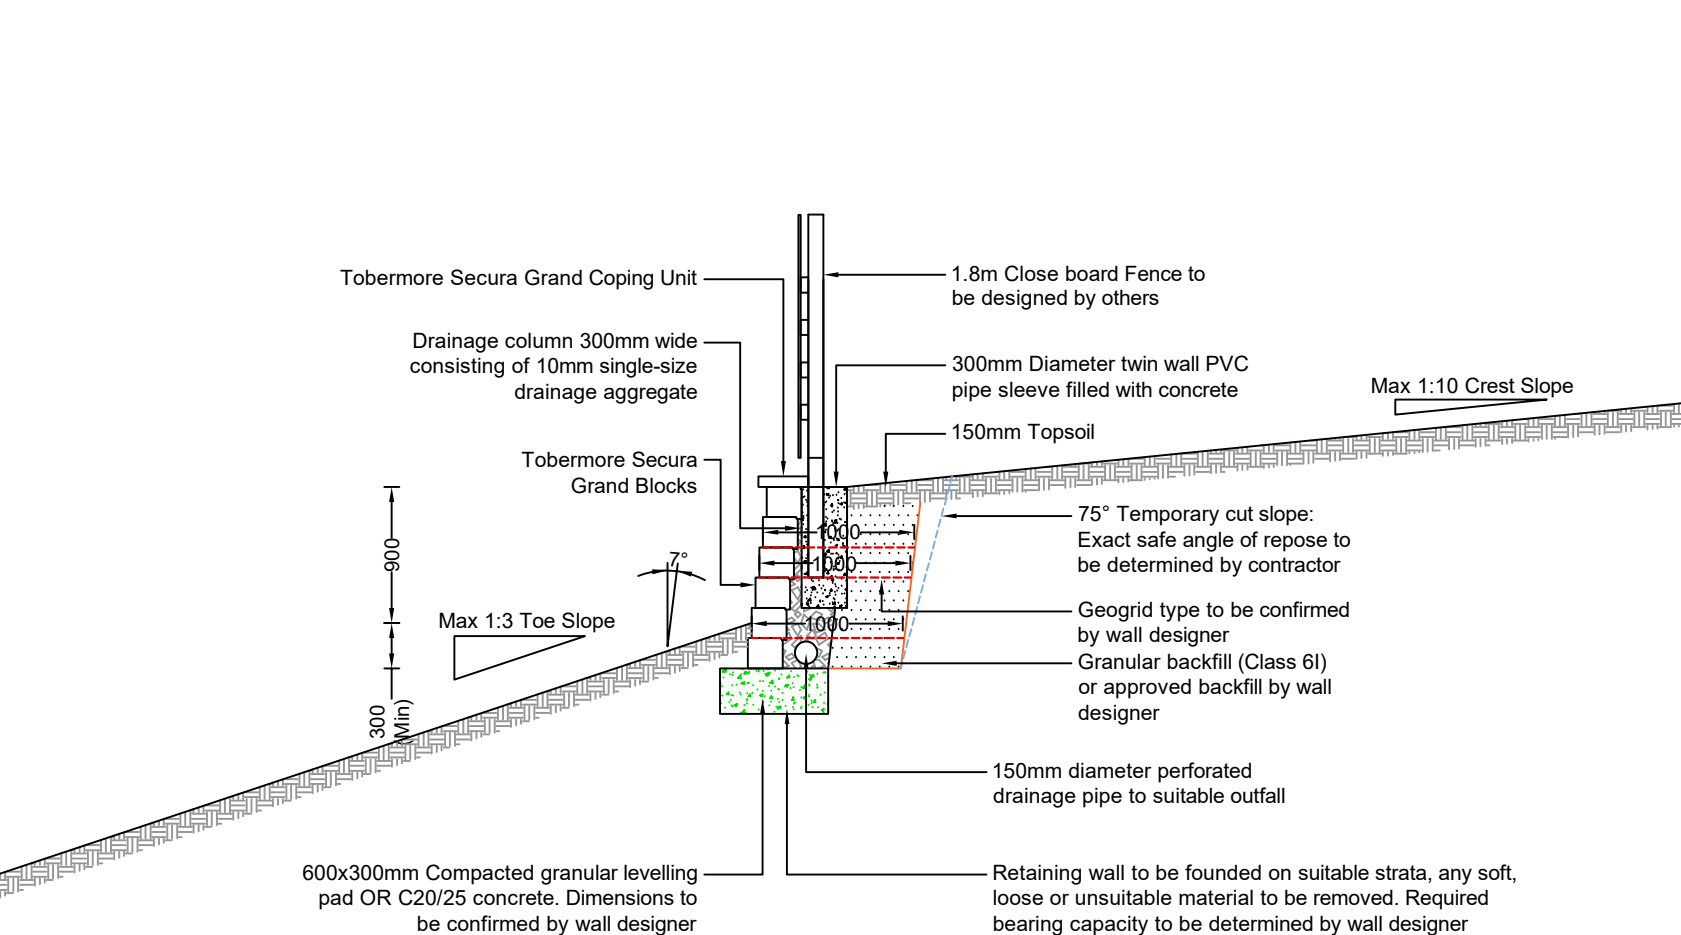


Disclaimer:
1- ALL DIMENSIONS ARE IN mm UNLESS OTHERWISE SPECIFIED.
2- FOR INSTALLATION REFER TO THE TECHNICAL GUIDE AVAILABLE FROM www.Tobermore.co.uk
3- ALL REFERENCES ARE TO THE LATEST BRITISH STANDARD AND EUROPEAN STANDARDS.
4- ALL DESIGNS SHOULD BE CHECKED BY A QUALIFIED ENGINEER.
5- SPECIALIST DESIGN ADVICE SHOULD BE SOUGHT PRIOR TO CONSTRUCTION.
6- TOBERMORE CONCRETE Ltd WILL NOT BE LIABLE FOR ANY LOSS OR DAMAGE RESULTING FROM THE USE OR RELIANCE ON THIS DRAWING.
7- REFER TO THE SUPPORTING DOCUMENTATION.

NOTES:
THIS DOCUMENT IS FOR PRELIMINARY USE ONLY, FULL CONSTRUCTION DRAWINGS CAN BE COMMISSIONED THROUGH ONE OF TOBERMORE'S ENGINEERING PARTNERS. IF YOU WOULD LIKE A QUOTE TO COMPLETE THIS WORK PLEASE CONTACT YOUR LOCAL TOBERMORE REPRESENTATIVE.

Indicative Section D-D, Wall 3
0.5m Geogrid Reinforced Wall
1:50

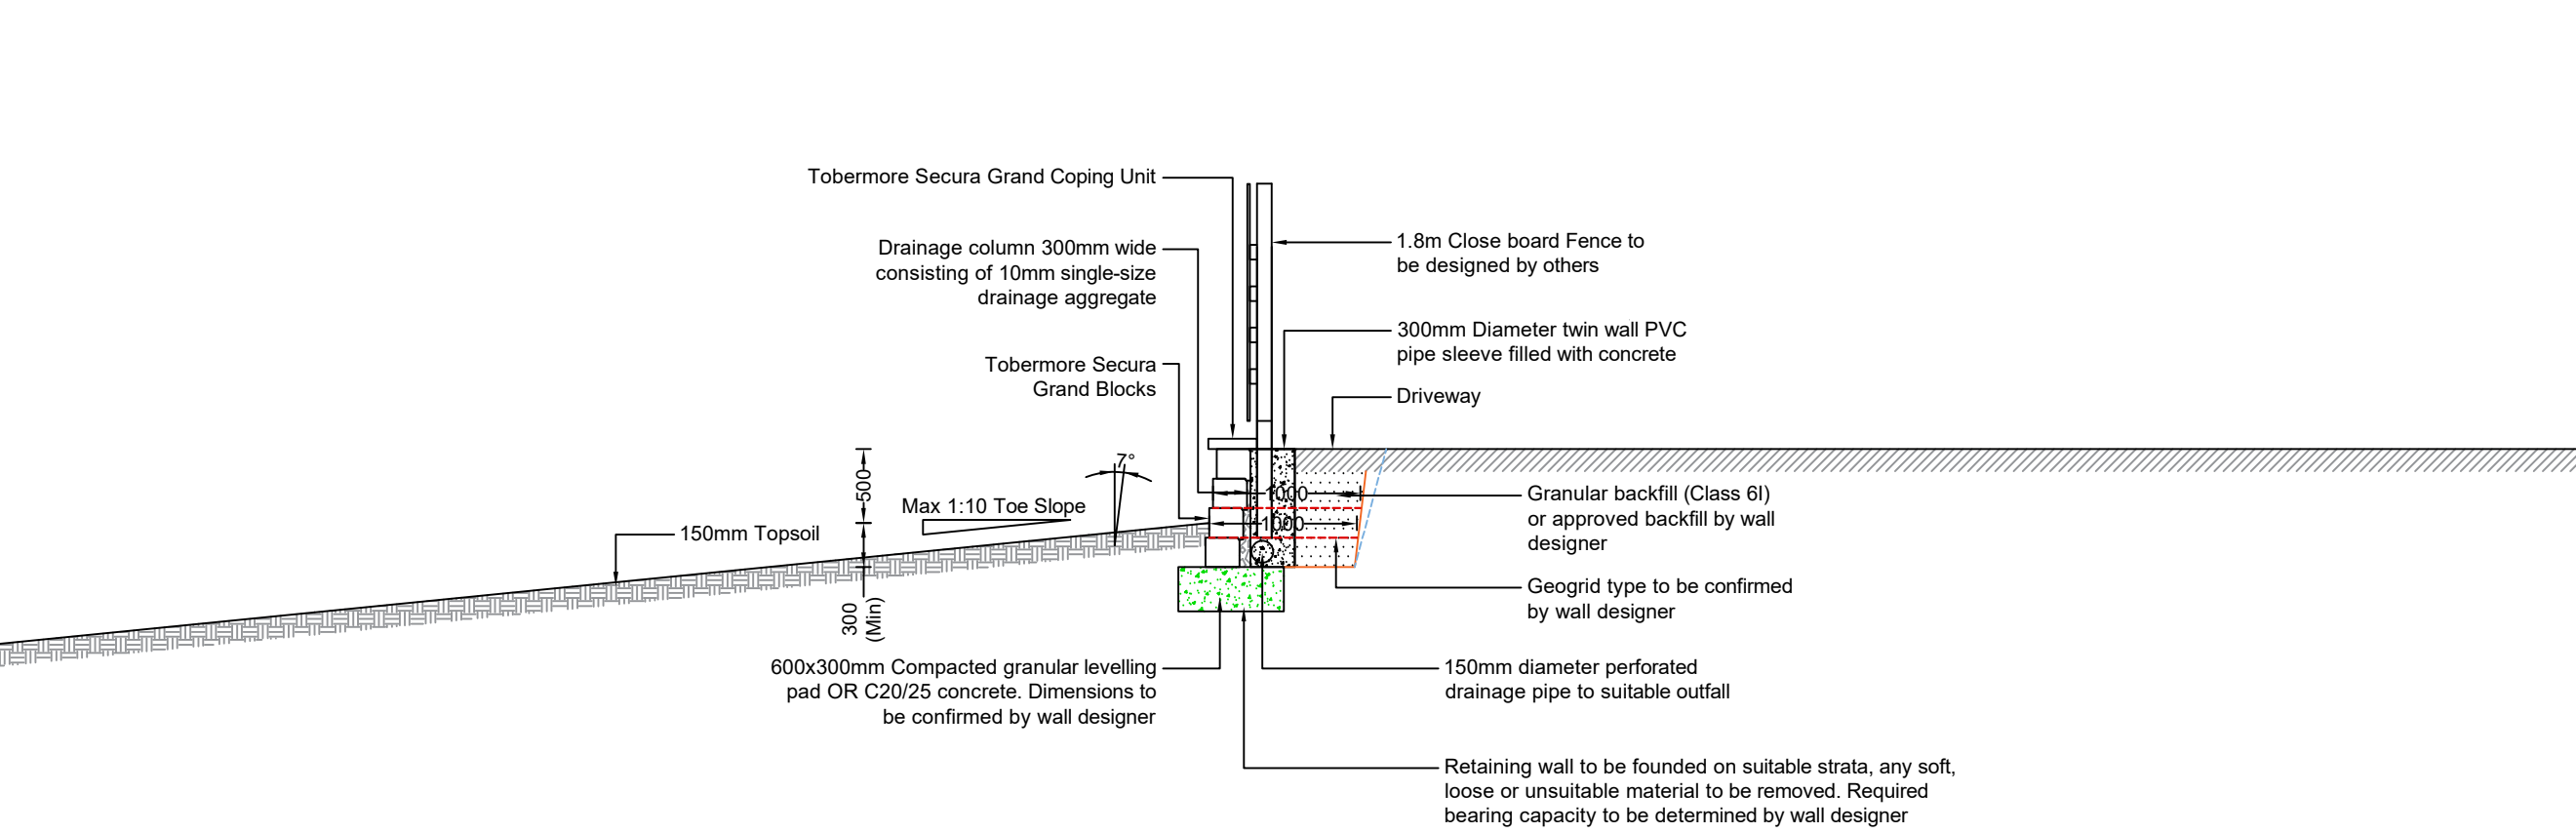

Indicative Section E-E,
0.6m GravityWall
1:50

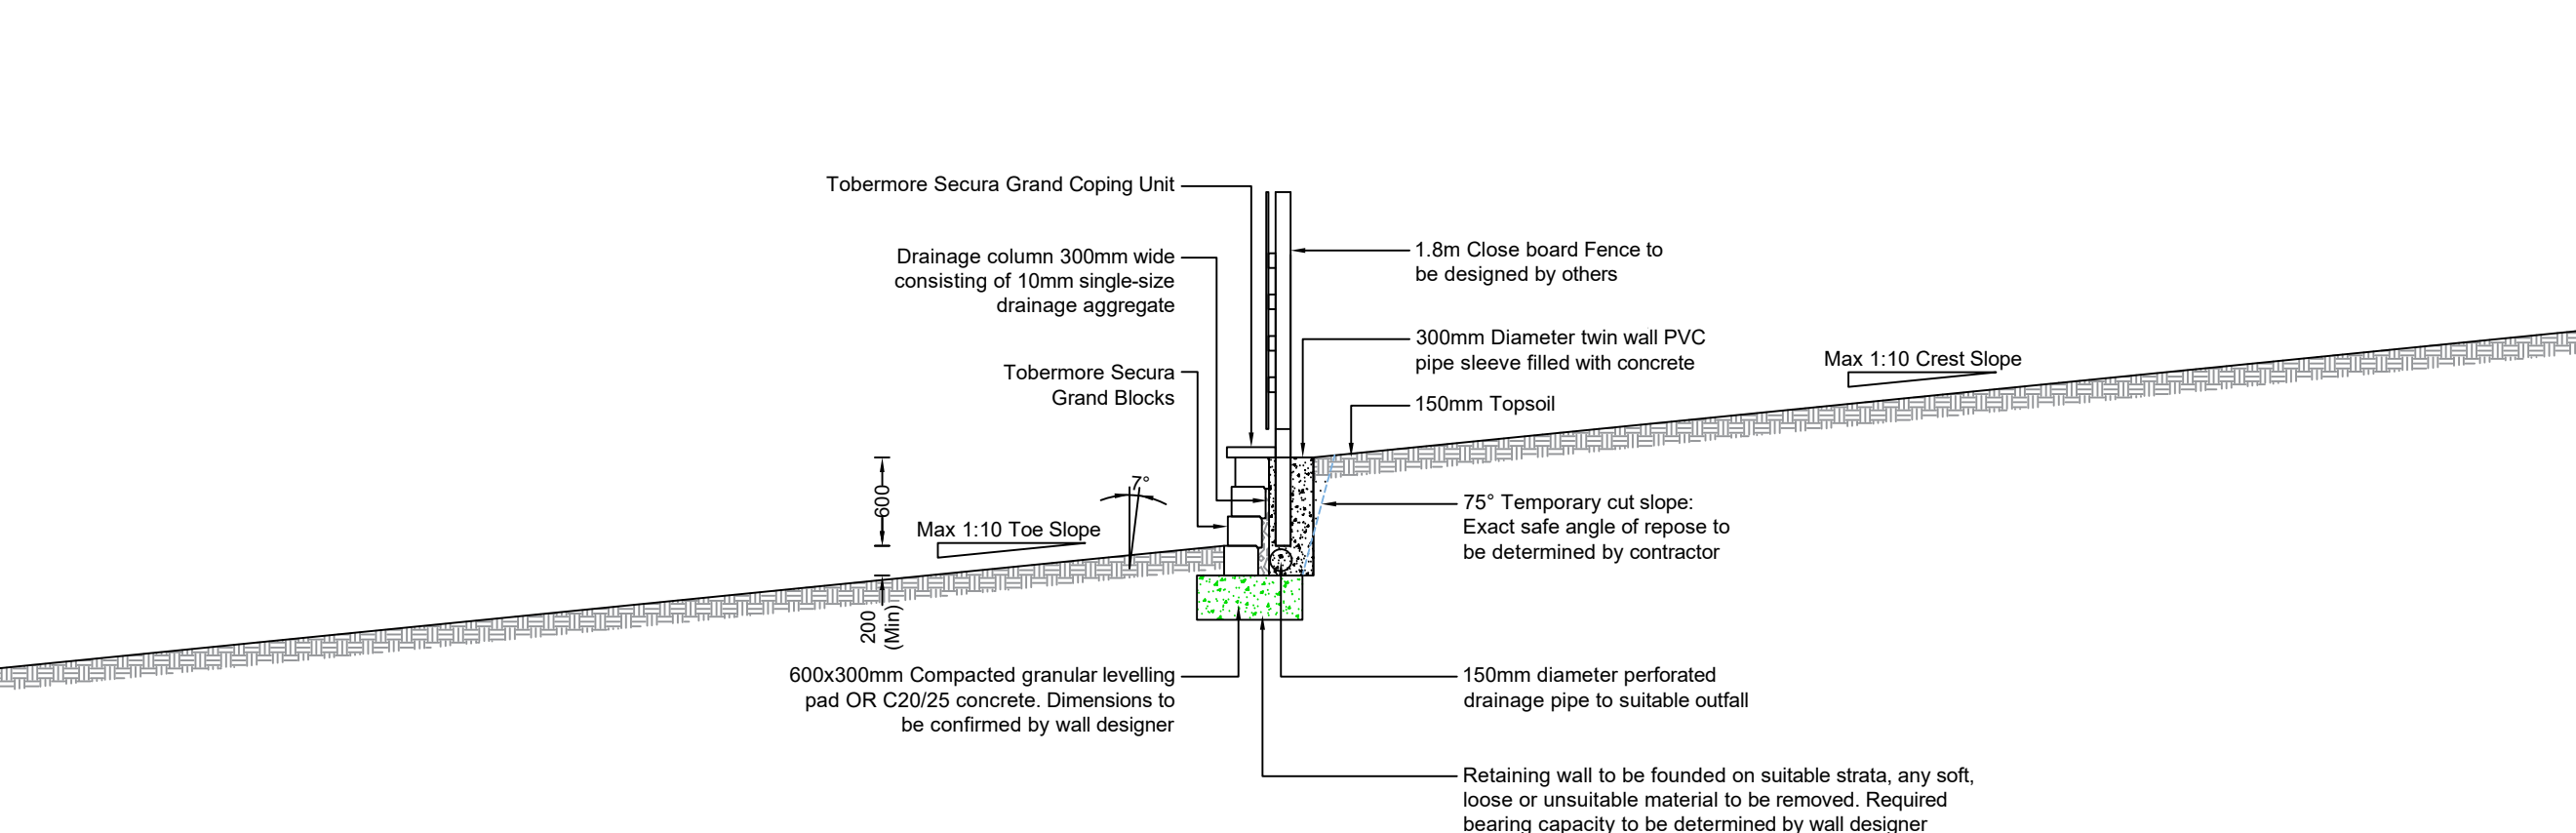

-	-	-	-
REV	DATE	BY	APPROVED

-FEASIBILITY ONLY-

-NOT FOR CONSTRUCTION-

Designer:



Customer:
Stonebond Properties

Project Title:

Drawing Title:
Tobermore Secura Grand Retaining Wall Details

Page: Sheet 1 of 1	Drawn: JM
Ref: TSE-03020-A	Rev: 0
Date: 10/03/2026	
Scale AS INDICATED	


Geogrid Placement Detail:

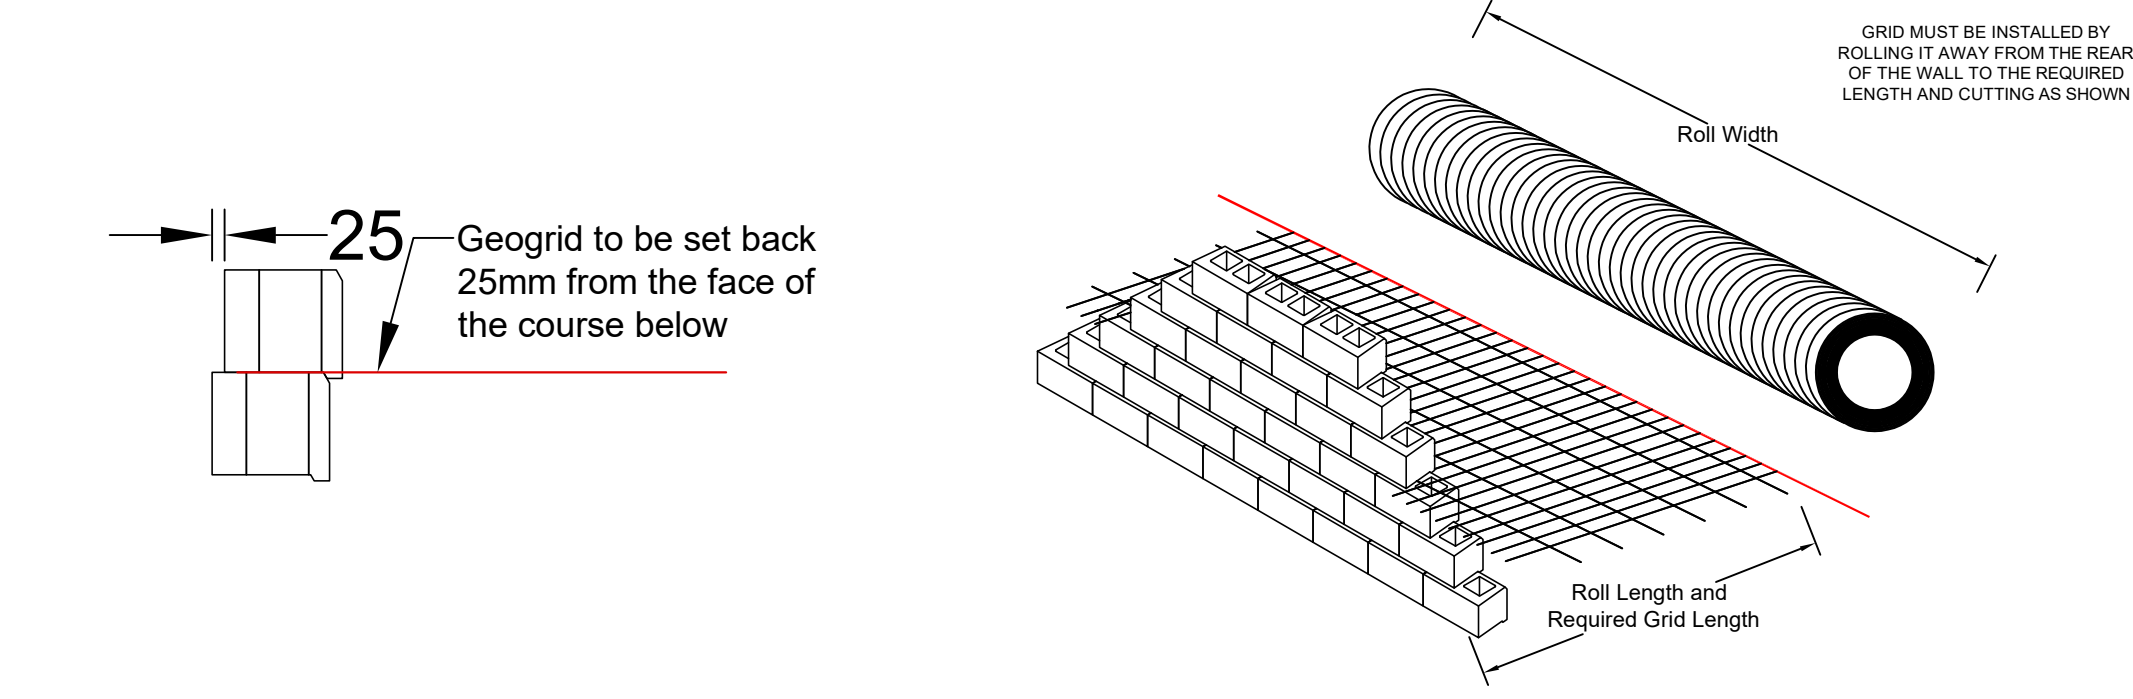

Geogrid Placement Rules:

- 1- The first layer of geogrid must be placed on the 1st course of Secura Grand.
- 2- Ascending layers of geogrid must not be spaced more than 600mm apart or 3 courses of Secura Grand.
- 3- The final layer of geogrid must be placed no further than 400mm or 2 courses of Secura Grand from the finished ground level.
- 4- Where layers of geogrid step up or down there should be an overlap of geogrid layers to ensure all of the wall is reinforced. Where corners and curves are present placement of geogrid should be done as per Tobermore's installation guidelines.
- 5- Geogrid tail lengths for higher panels of wall should be used for intermediate panels of wall.
- 6- Geogrid must be installed by rolling it out perpendicular to the wall and cutting to the required length, the grid must not be rolled out longitudinally along the wall.


NHBC Concrete Infill Detail:

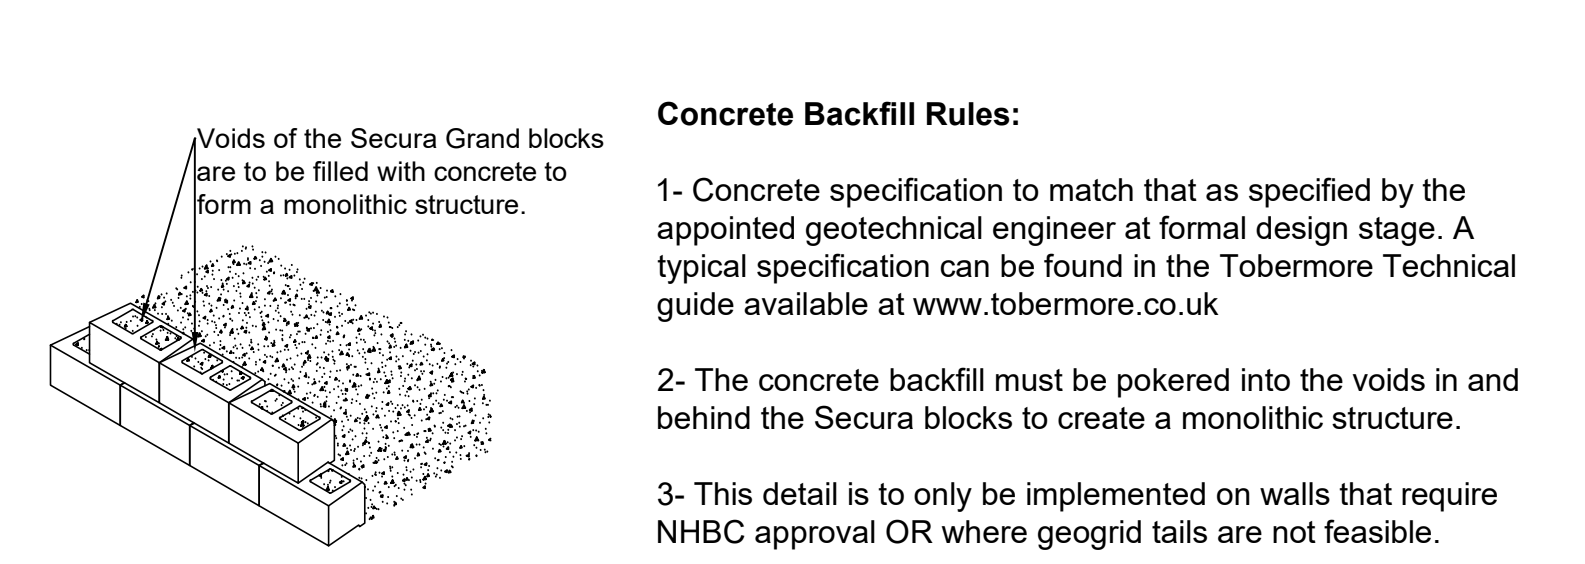


Concrete Backfill Rules:

- 1- Concrete specification to match that as specified by the appointed geotechnical engineer at formal design stage. A typical specification can be found in the Tobermore Technical guide available at www.tobermore.co.uk
- 2- The concrete backfill must be poked into the voids in and behind the Secura blocks to create a monolithic structure.
- 3- This detail is to only be implemented on walls that require NHBC approval OR where geogrid tails are not feasible.


3D View (Front)

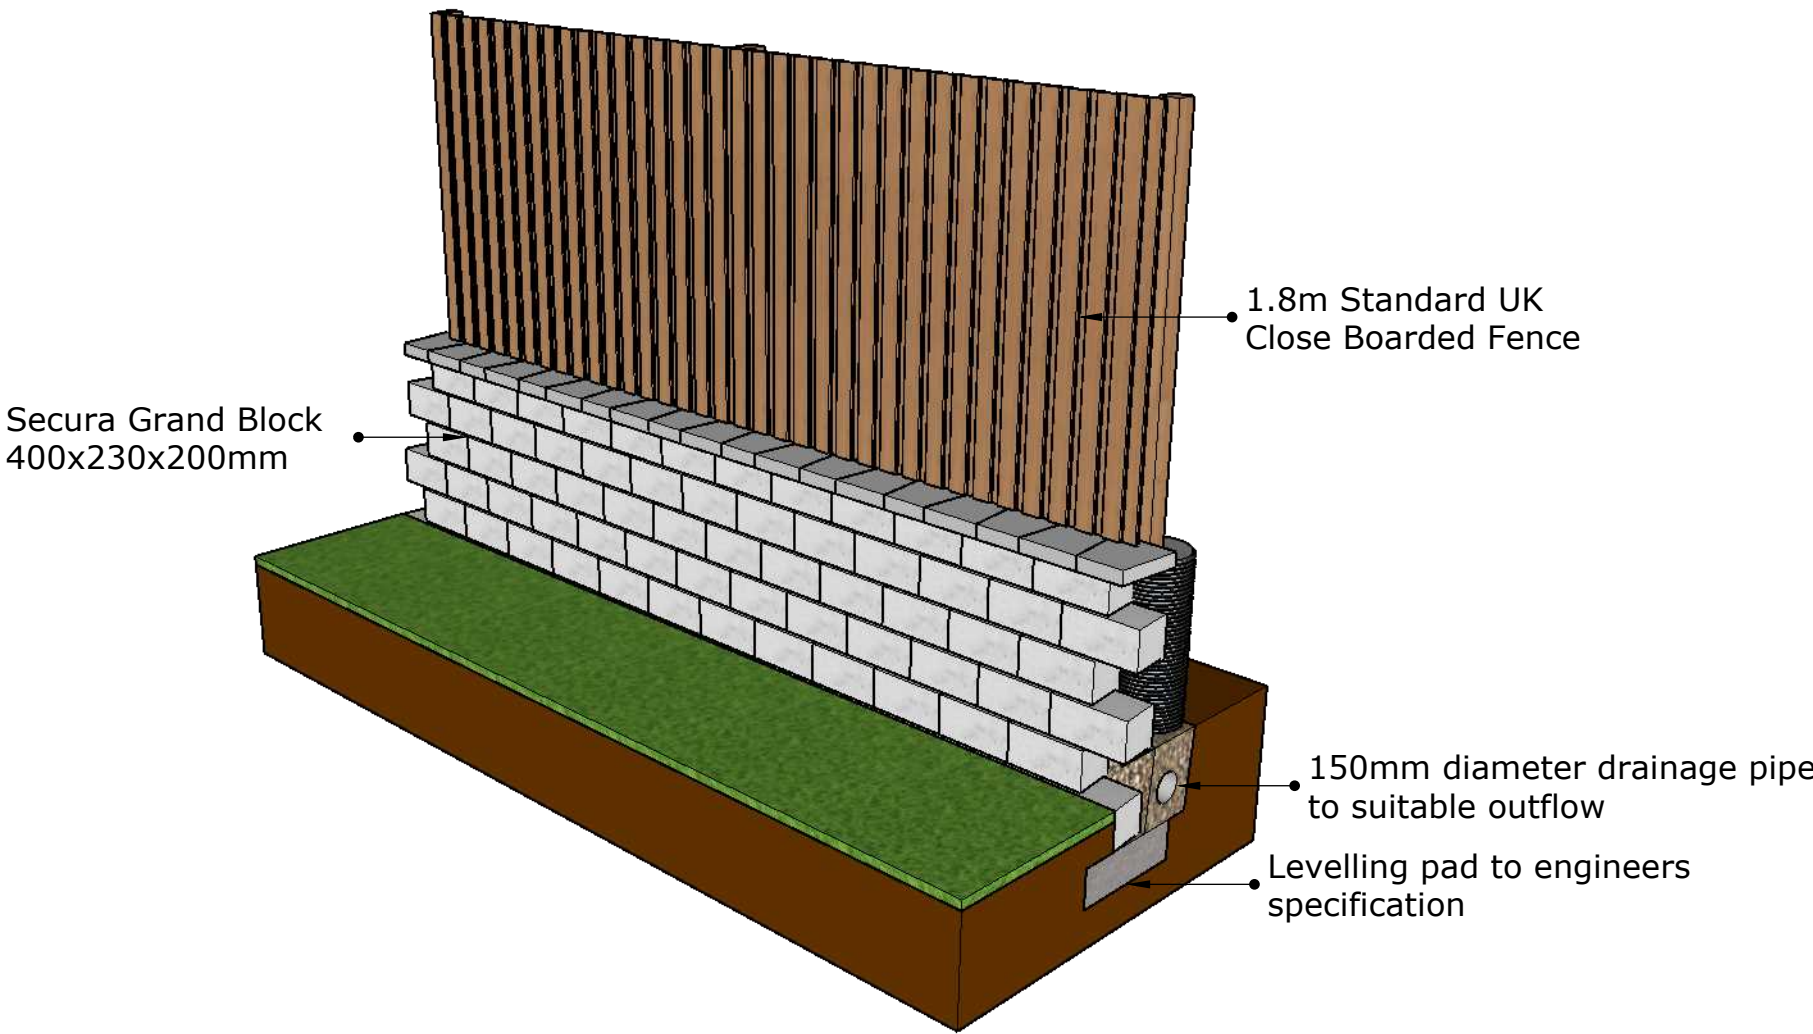


3D View (Rear)

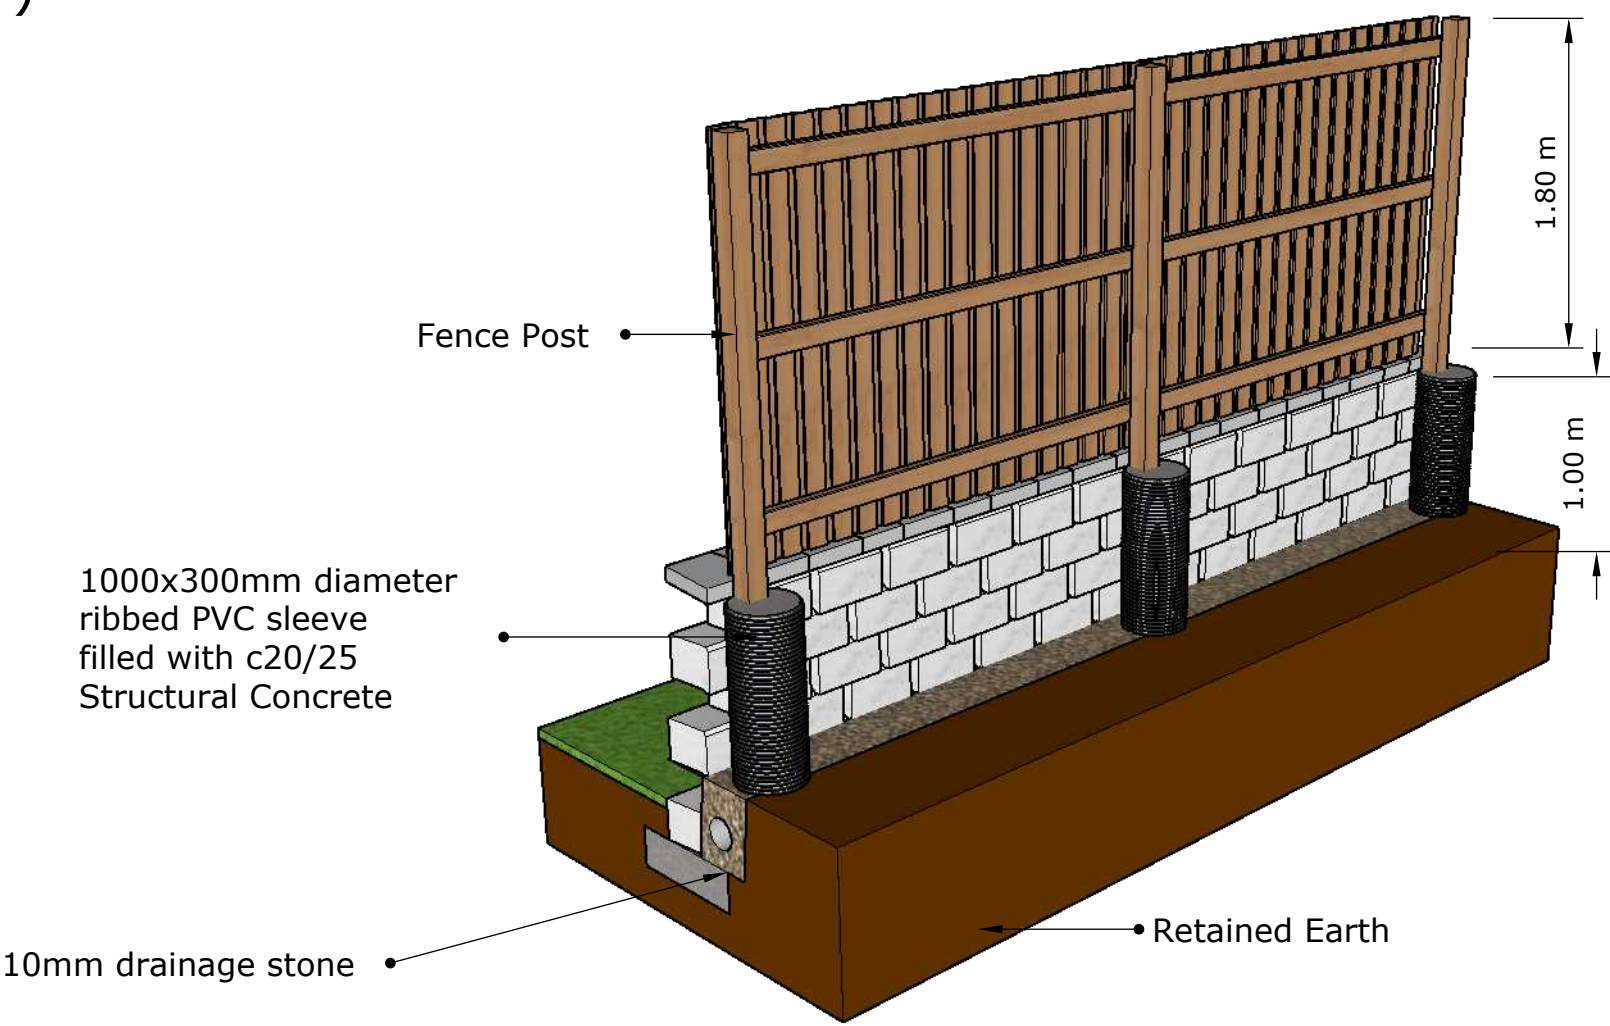

Plan View

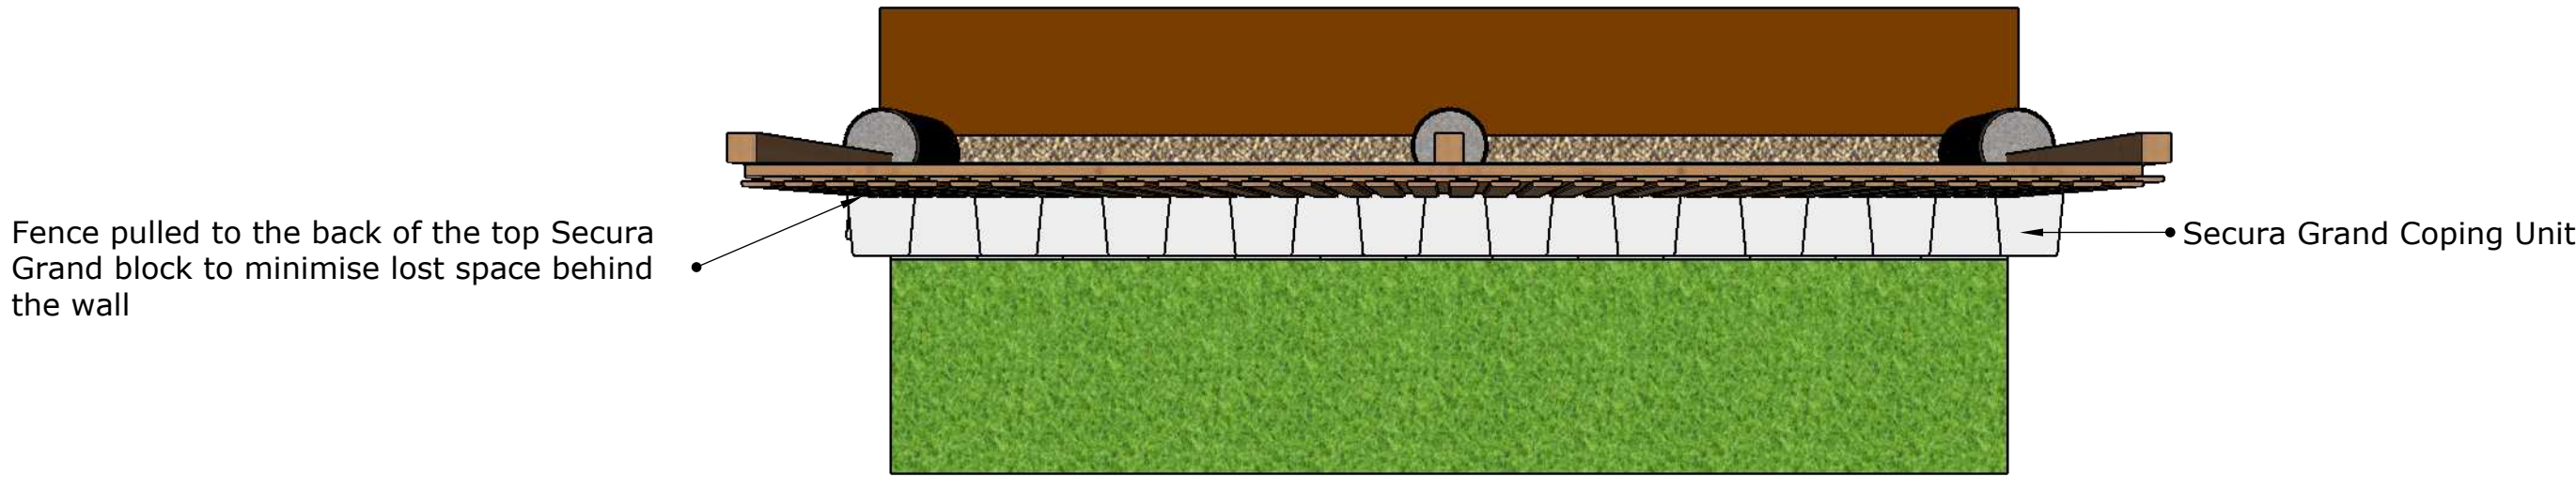

Front View

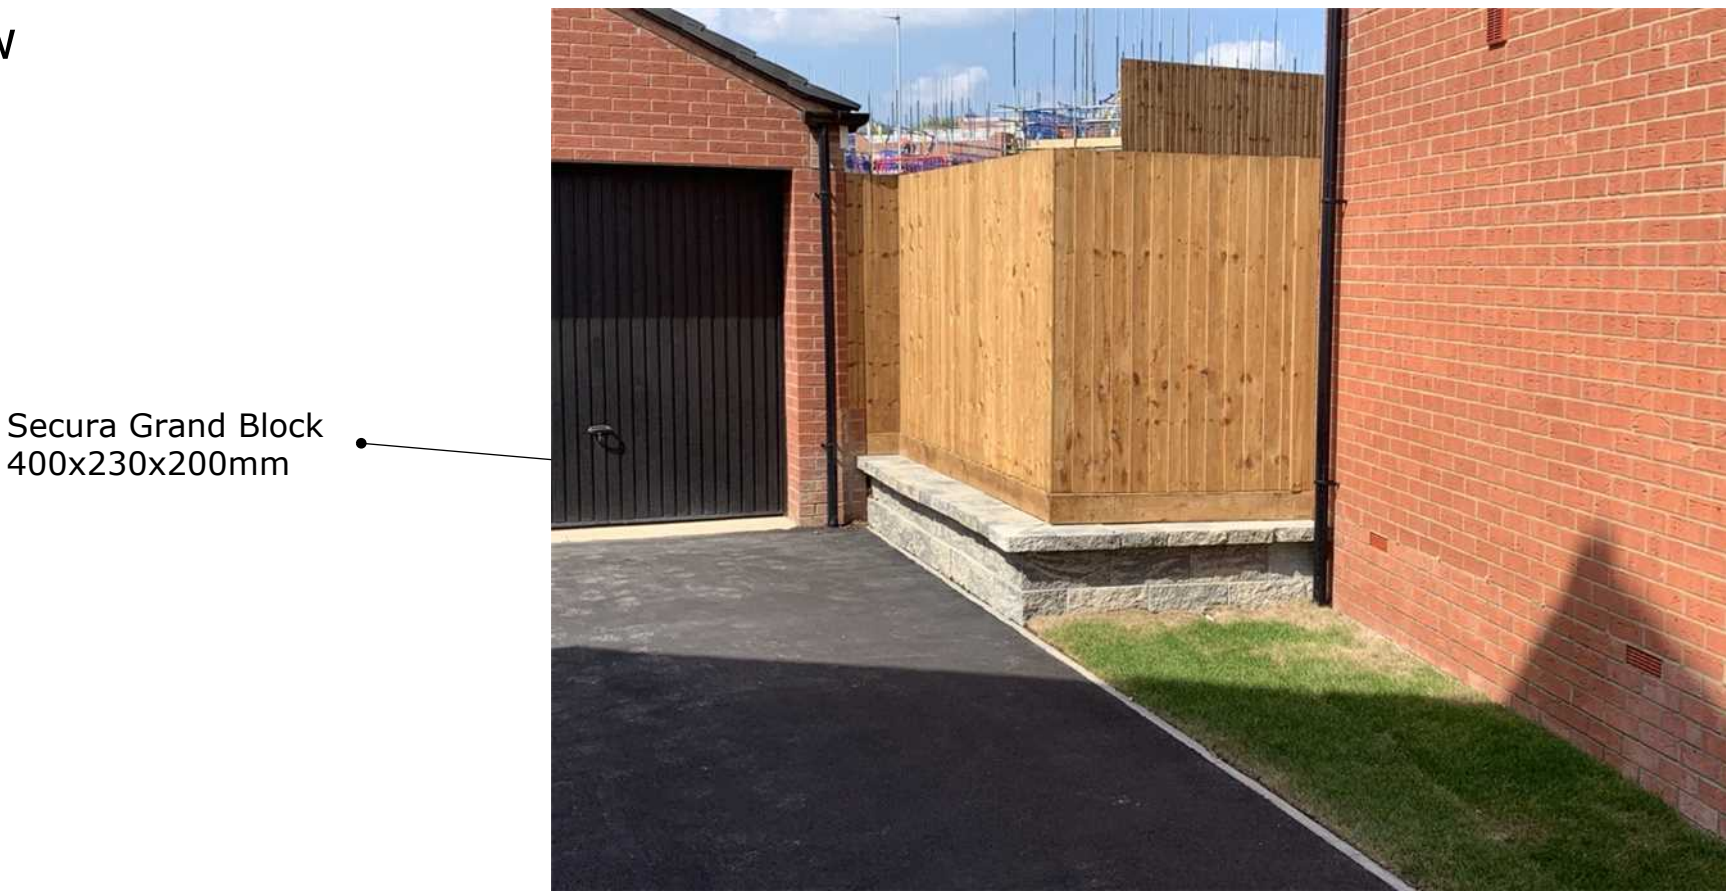

Rear View



Sectional View




Disclaimer:

This design is provided without liability on the part of Tobermore Concrete Products Limited (Tobermore) to the extent that any such information is inaccurate, incorrect or incomplete. You are strongly advised NOT to progress with the design contemplated by this drawing until a detailed design drawing has been prepared by a qualified engineer or architect on the basis of a detailed site survey. If the design contemplated by this drawing is constructed on the basis of this drawing only, this will be entirely at your own risk, and without liability on the part of Tobermore. This drawing is to act as construction suggestions based on the Tobermore Concrete Products Limited Installation guidelines. A full copy of these can be obtained from our website. Tobermore does not exclude or limit in any way its liability to you where it would be unlawful to do so. This includes liability for death or personal injury caused by our negligence and for fraud or fraudulent misrepresentation. In all other respects, Tobermore excludes and/or limits its liability to the maximum possible extent permitted under applicable law. In no circumstances shall Tobermore be liable to you for any loss of profit, loss of business, business interruption, loss of business opportunity, or any indirect or consequential loss or damage whatsoever, arising under or in connection with this preliminary design, even if Tobermore was aware of the possibility that such loss or damage might be incurred by you.

Ref: Tobermore Construction Support Pack

Page 1 of 1

 	Secura Grand Block 400x230x200mm		Secura Grand Corner Block
	Secura Grand Coping Unit		Secura Grand Cut Block

Title:
Standard Fence Detail

Designer:
