



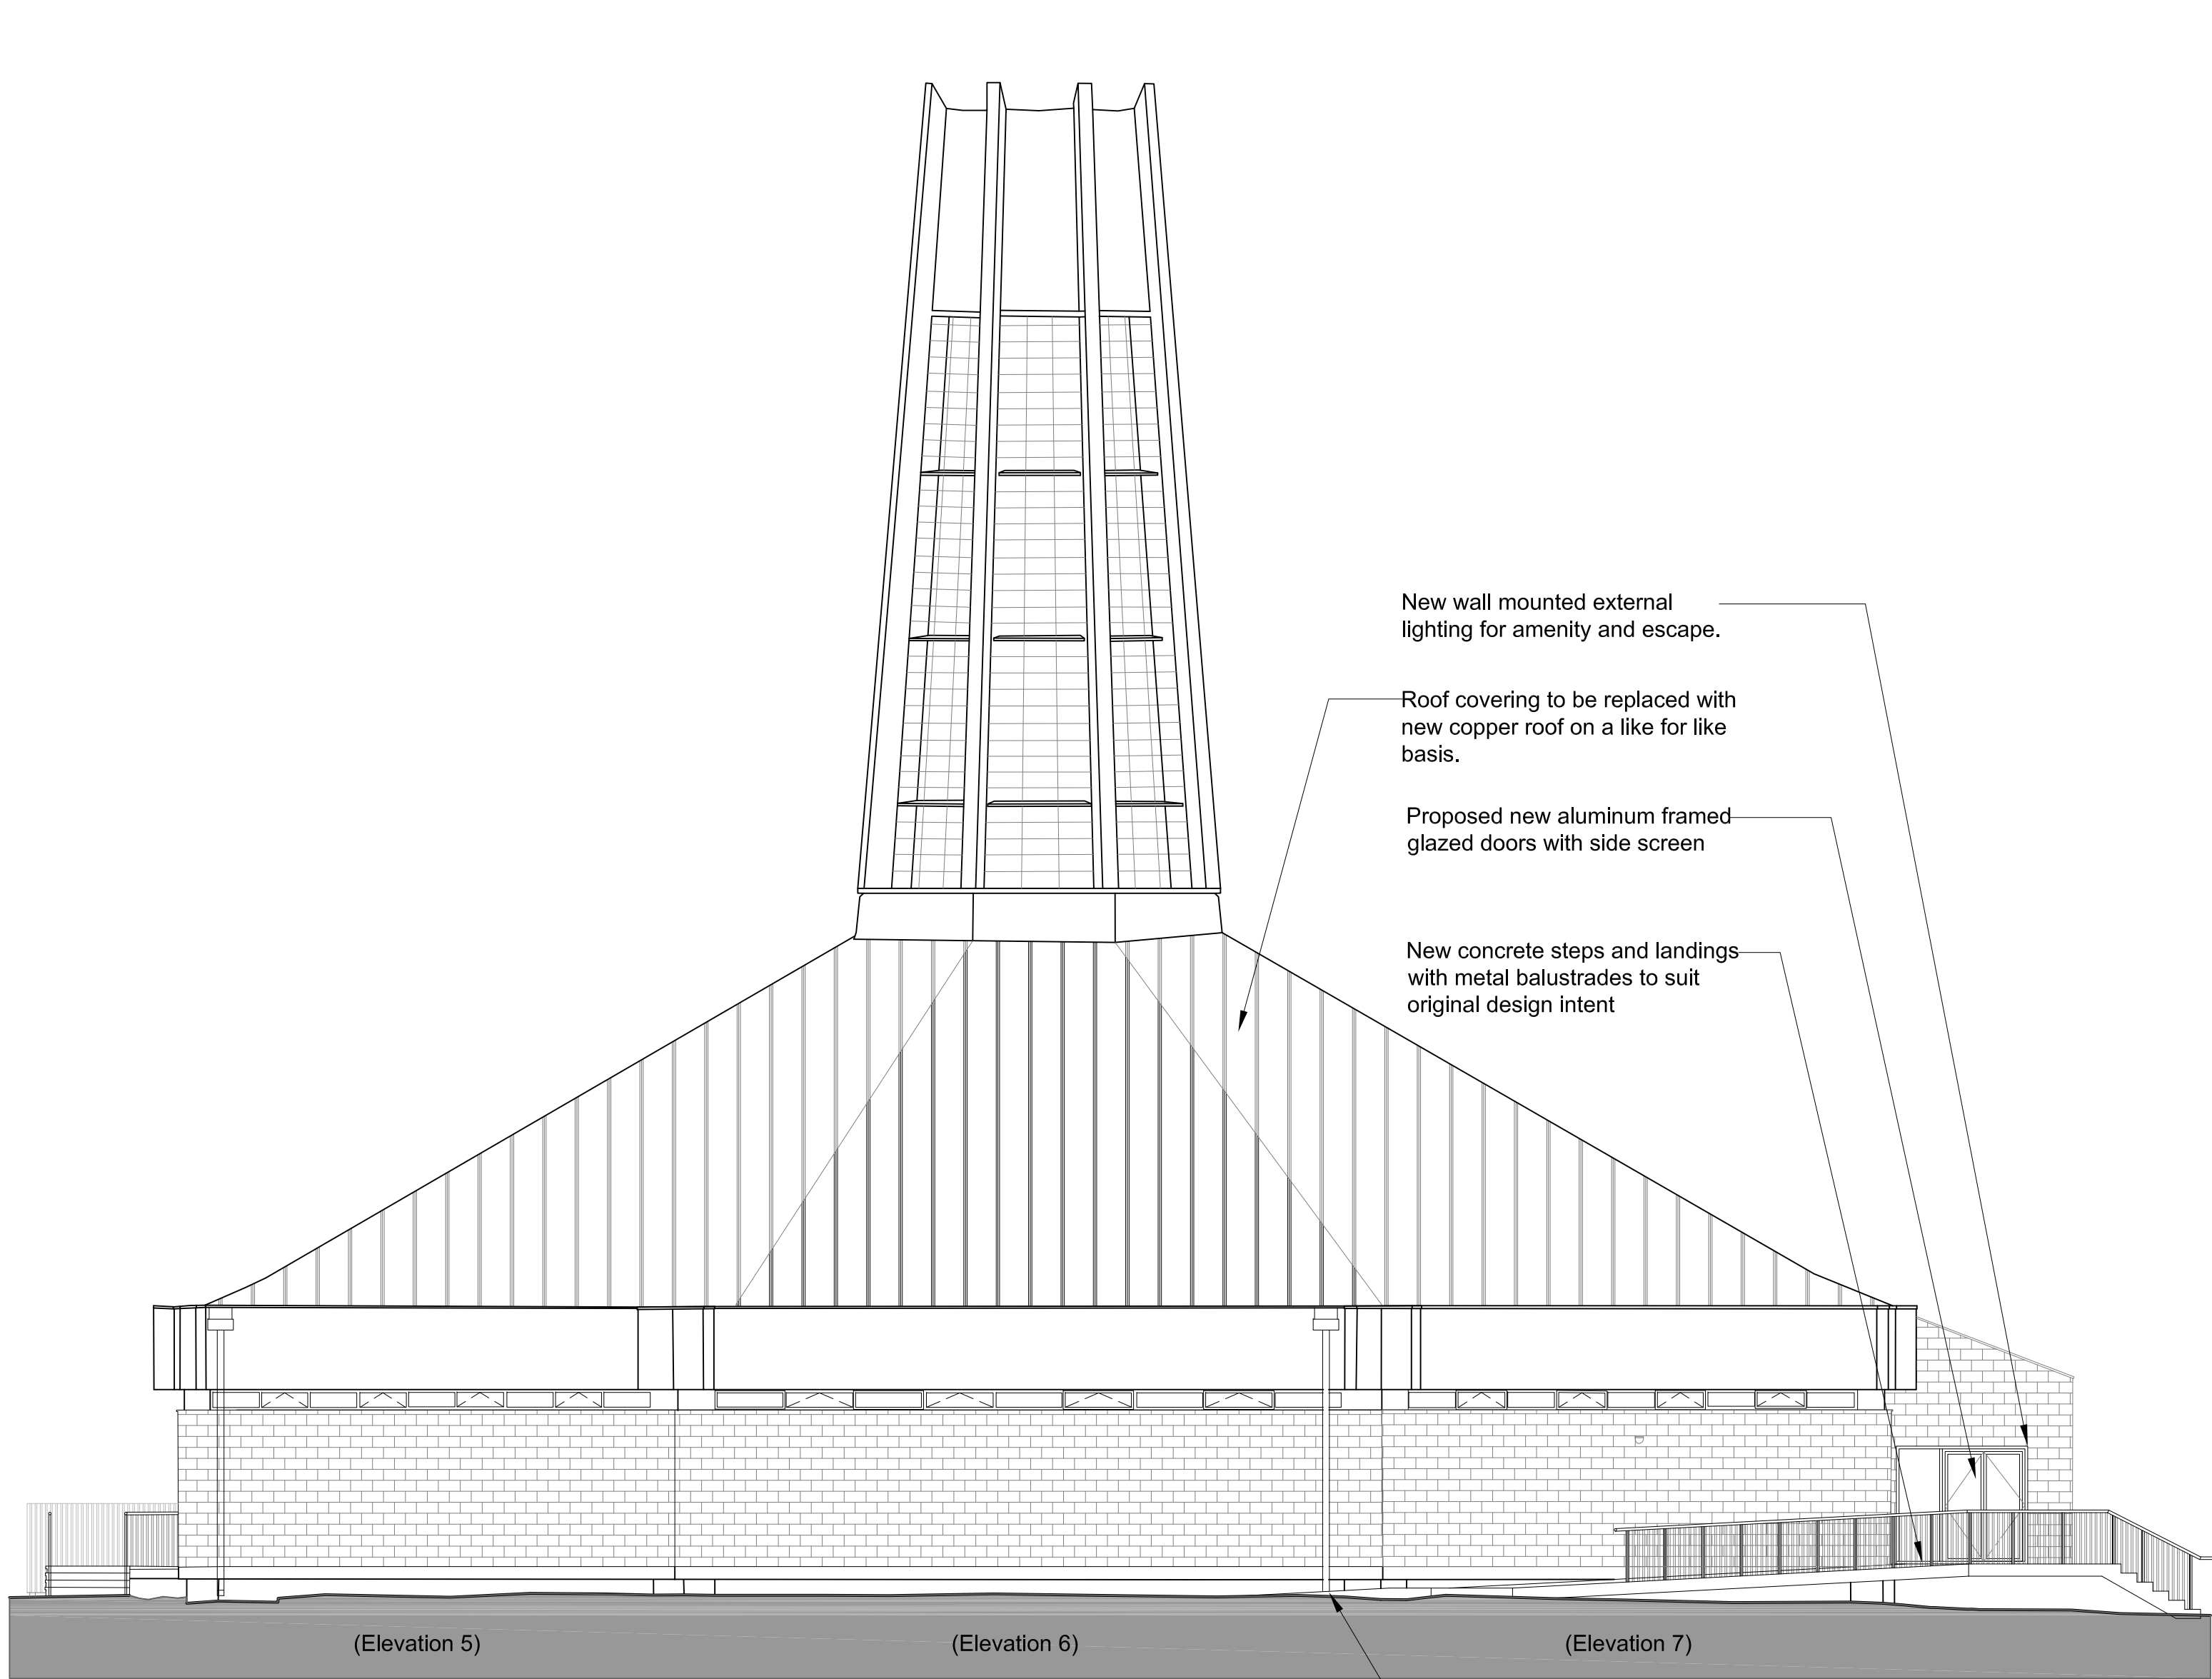

Elevation C

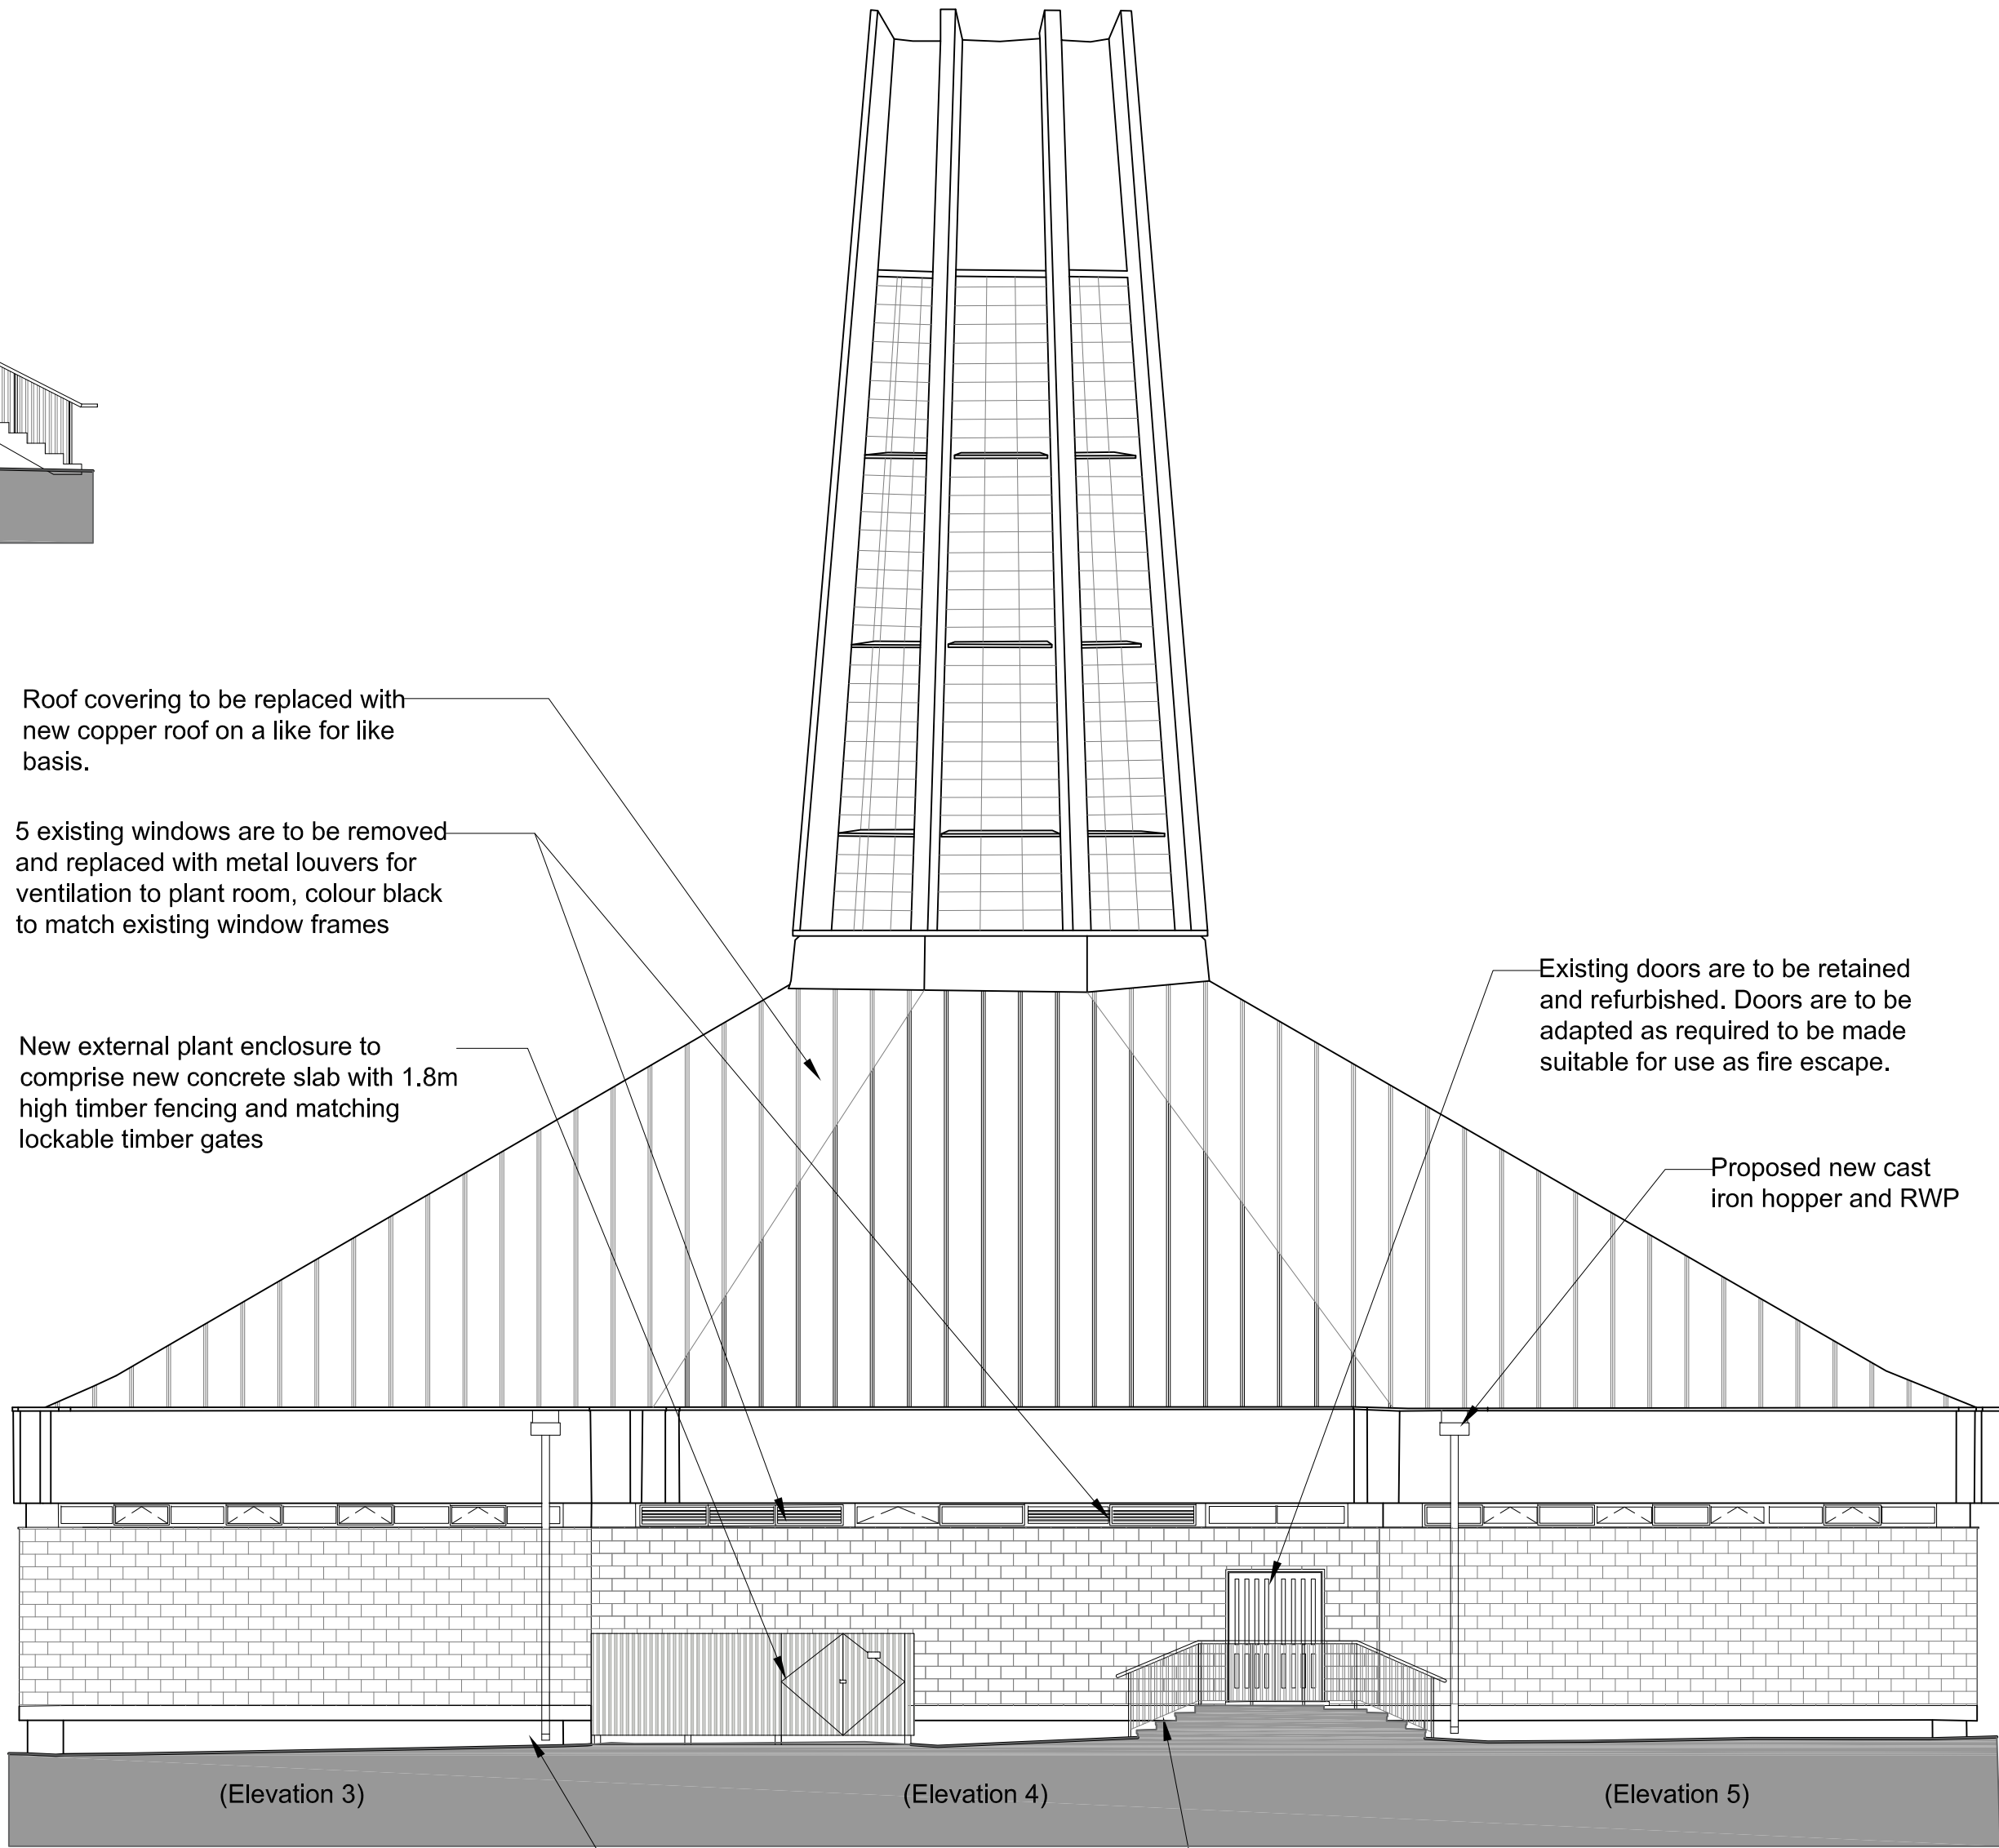

Elevation D

NOTE

For details of demolition and repair works please refer to the following drawings:

00540, 00541 - Existing Elevations

00544, 00545 - Repair Elevations


COPYRIGHT RESERVED:
The Contractor shall verify and be responsible for all dimensions. DO NOT scale the drawing - any errors or omissions shall be reported to Seven Architecture without delay. The Copyrights to all designs and drawings are the property of Seven Architecture. Reproduction or use for any purpose other than that authorised by Seven Architecture is forbidden.

GENERAL NOTES:


- For the purposes of construction the drawing must not be scaled and only written or calculated dimensions
- Any queries or doubts, drawing error or divergences should be referred to the originator.
- All dimensions to be checked on site.
- All architectural drawings are to be read in conjunction with the relevant architectural specifications and outline specification sheets.
- All the details and setting-out drawings to be read in conjunction with the relevant consultants and subcontractor drawings.

REV.	DESCRIPTION:	DATE:	DRAWN:	CHECK:
P01	PLANNING ISSUE	23/05/2024	WR	RS
P02	EXTERNAL PLANT ENCLOSURE SHOWN IN BACKGROUND	01/07/2024	RS	RS
P03	ADDITIONAL LOUVRES SHOWN ON ELEVATION D	28/08/2024	WR	RS
P04	NEW RW GOODS ADDED	06/05/2026	RS	RS

DRAWING SCALE: 1:100 @ A1

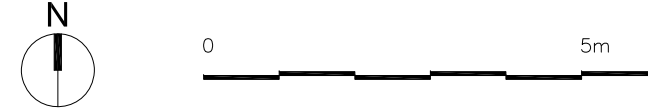

KEY PLAN (NTS):

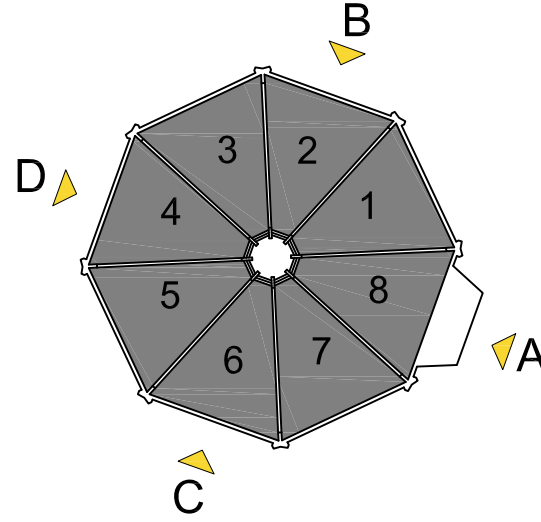

CLIENT:

Hopwood Hall College

PROJECT TITLE:
HCO Millnrow Chapel Conversion

PROJECT NO:
20765

DRAWING TITLE:
Proposed Elevations 2 of 2

DRAWING NO:

PROJECT	ORIGIN	ZONE	LEVEL	TYPE	ROLE	NO.#	REVISION
HCO	SEV	Z1	ZZ	DR	A	00543	P04

SUITABILITY DESCRIPTION (S3) Suitable for Comment

REVISION DESCRIPTION PLANNING

seven.

SEVENARCHITECTURE.CO.UK

Unit 1.3 Wauk Mill

51 Bengal St

M6 BLN

t: 0161 236 5655

Clarendon House

Victoria Avenue

HARROGATE

HE1 1JD

t: 01423 709 807

Studios at:

Y Neuadd Lwyd

Dolwyddelan

CONWY

LL25 0SJ

t:01286 875120