


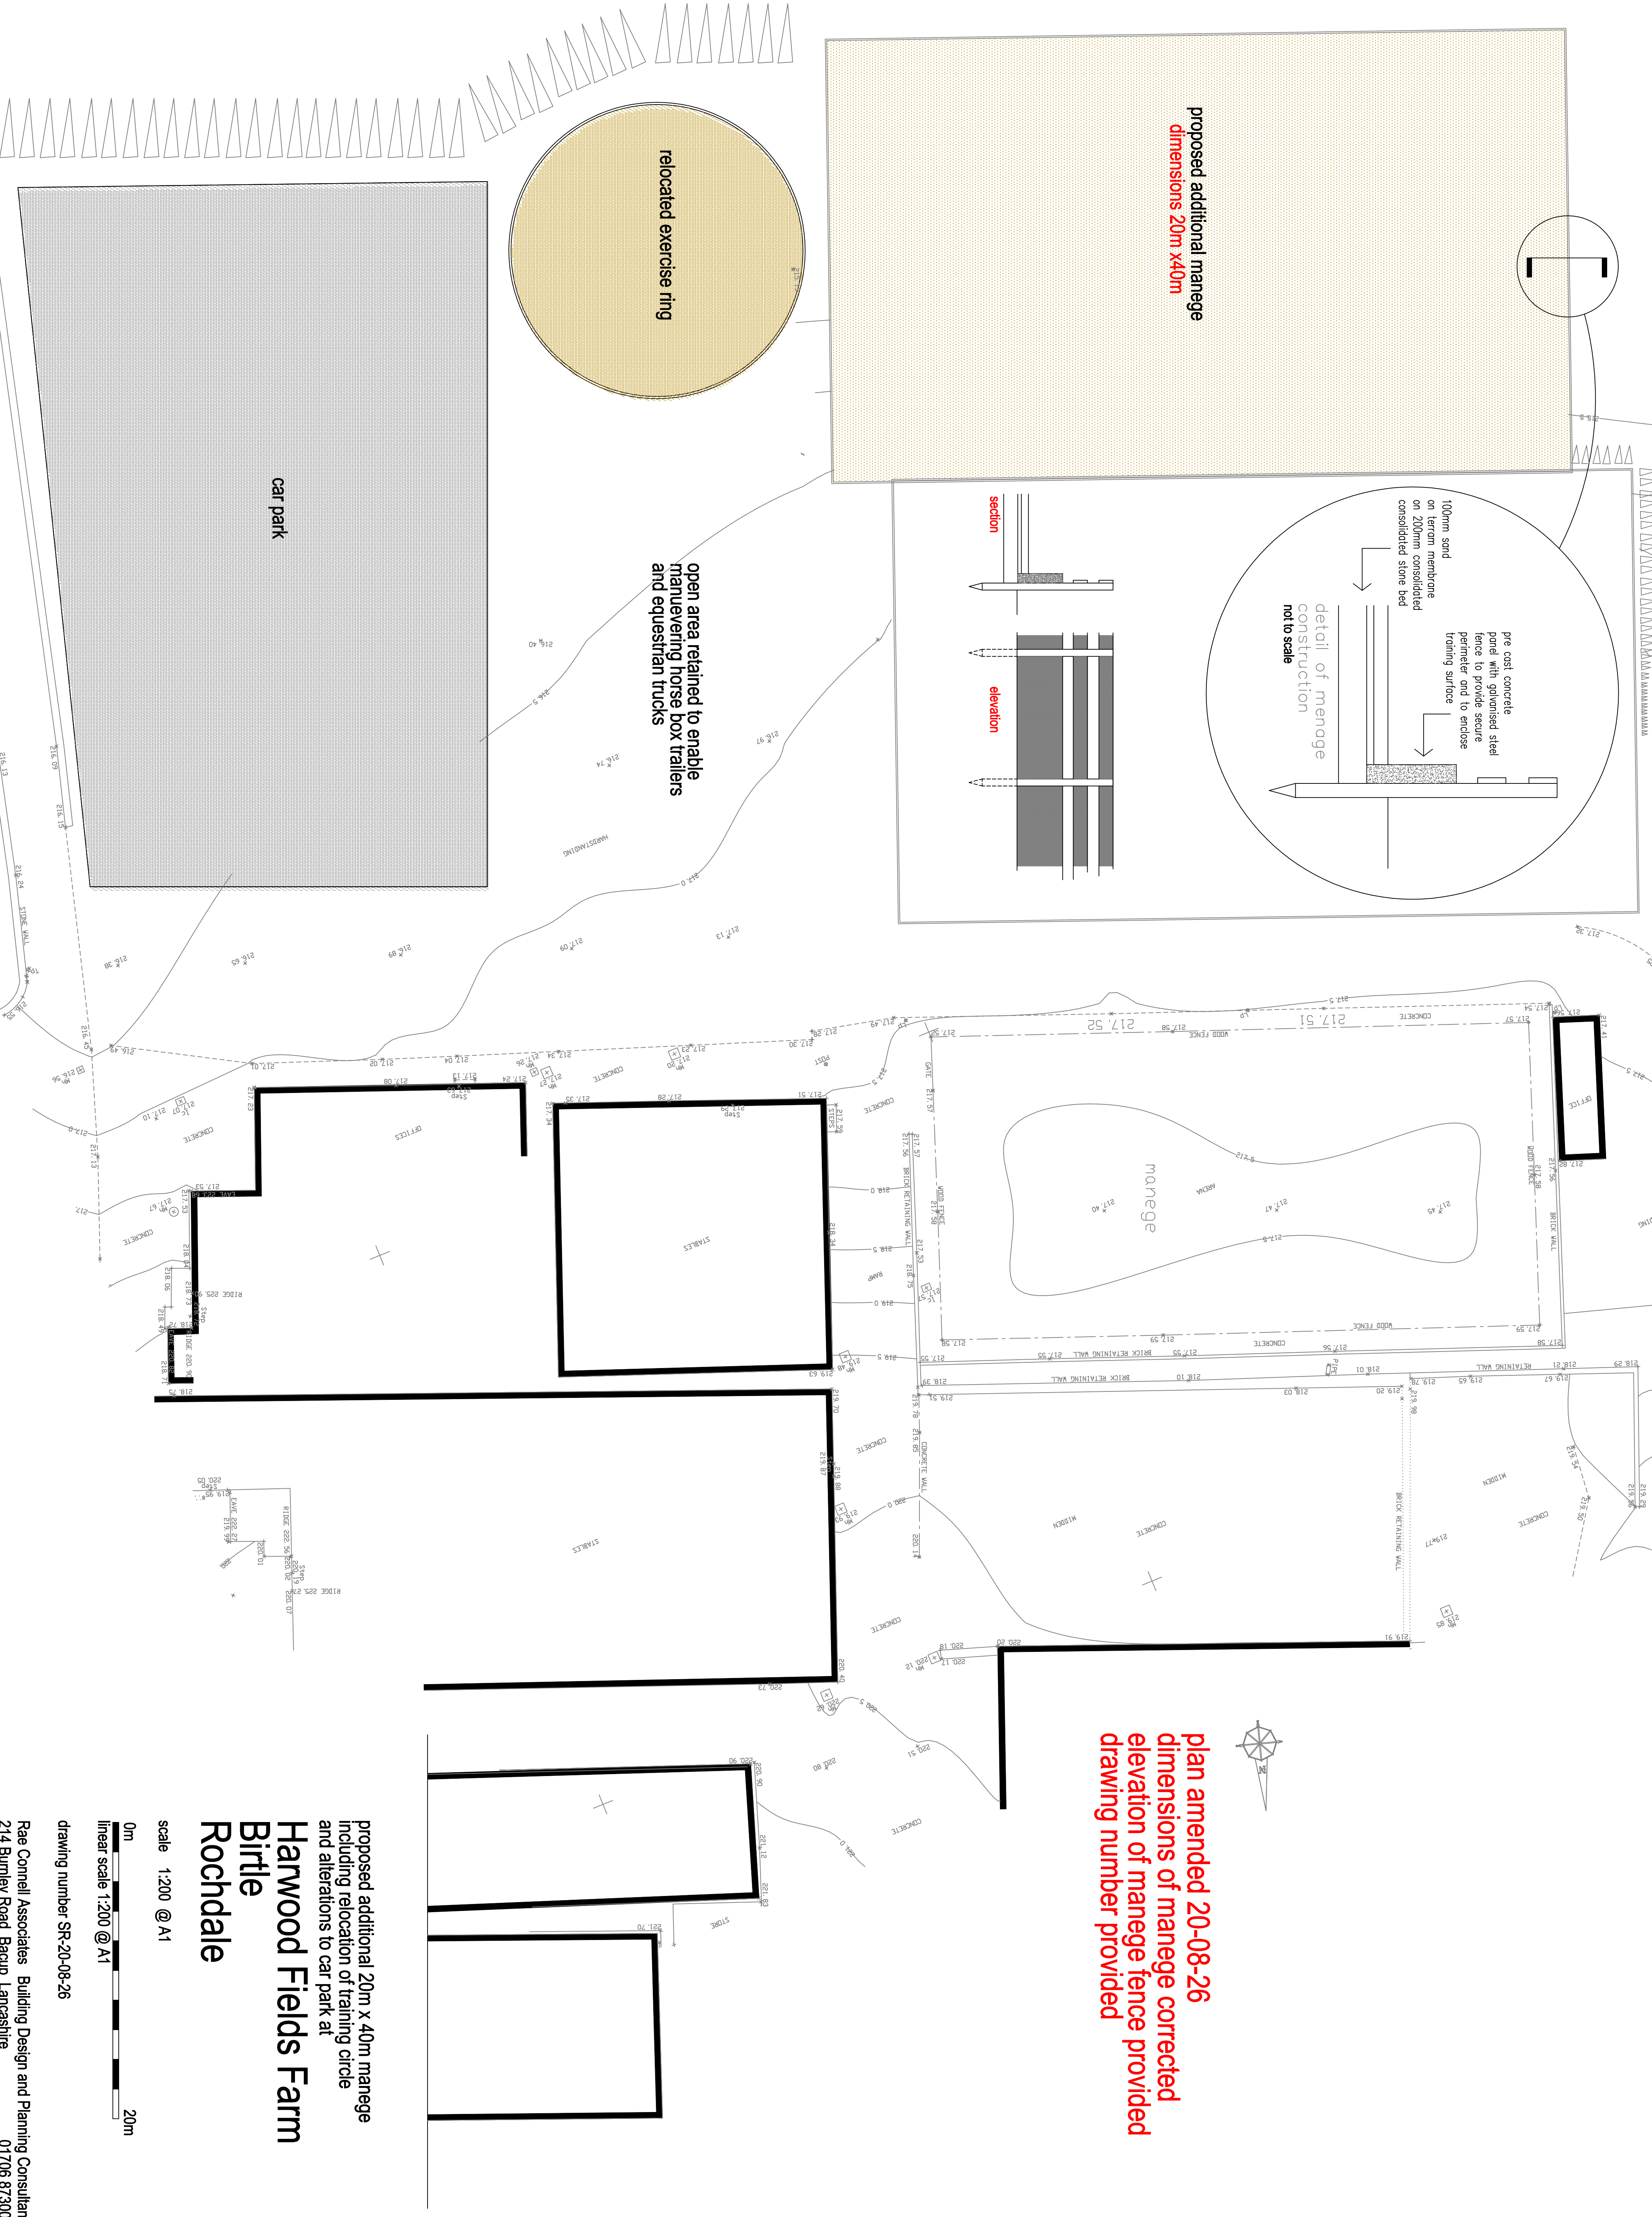

plan amended 20-08-26
dimensions of manège corrected
elevation of manège fence provided
drawing number provided

proposed additional 20m x 40m manège
including relocation of training circle
and alterations to car park at
Harwood Fields Farm
Birtle
Rochdale

scale 1:200 @ A1

0m 20m
linear scale 1:200 @ A1

drawing number SR-20-08-26

Rae Cornell Associates Building Design and Planning Consultants
214 Burnley Road Bacup Lancashire
01706 873000