



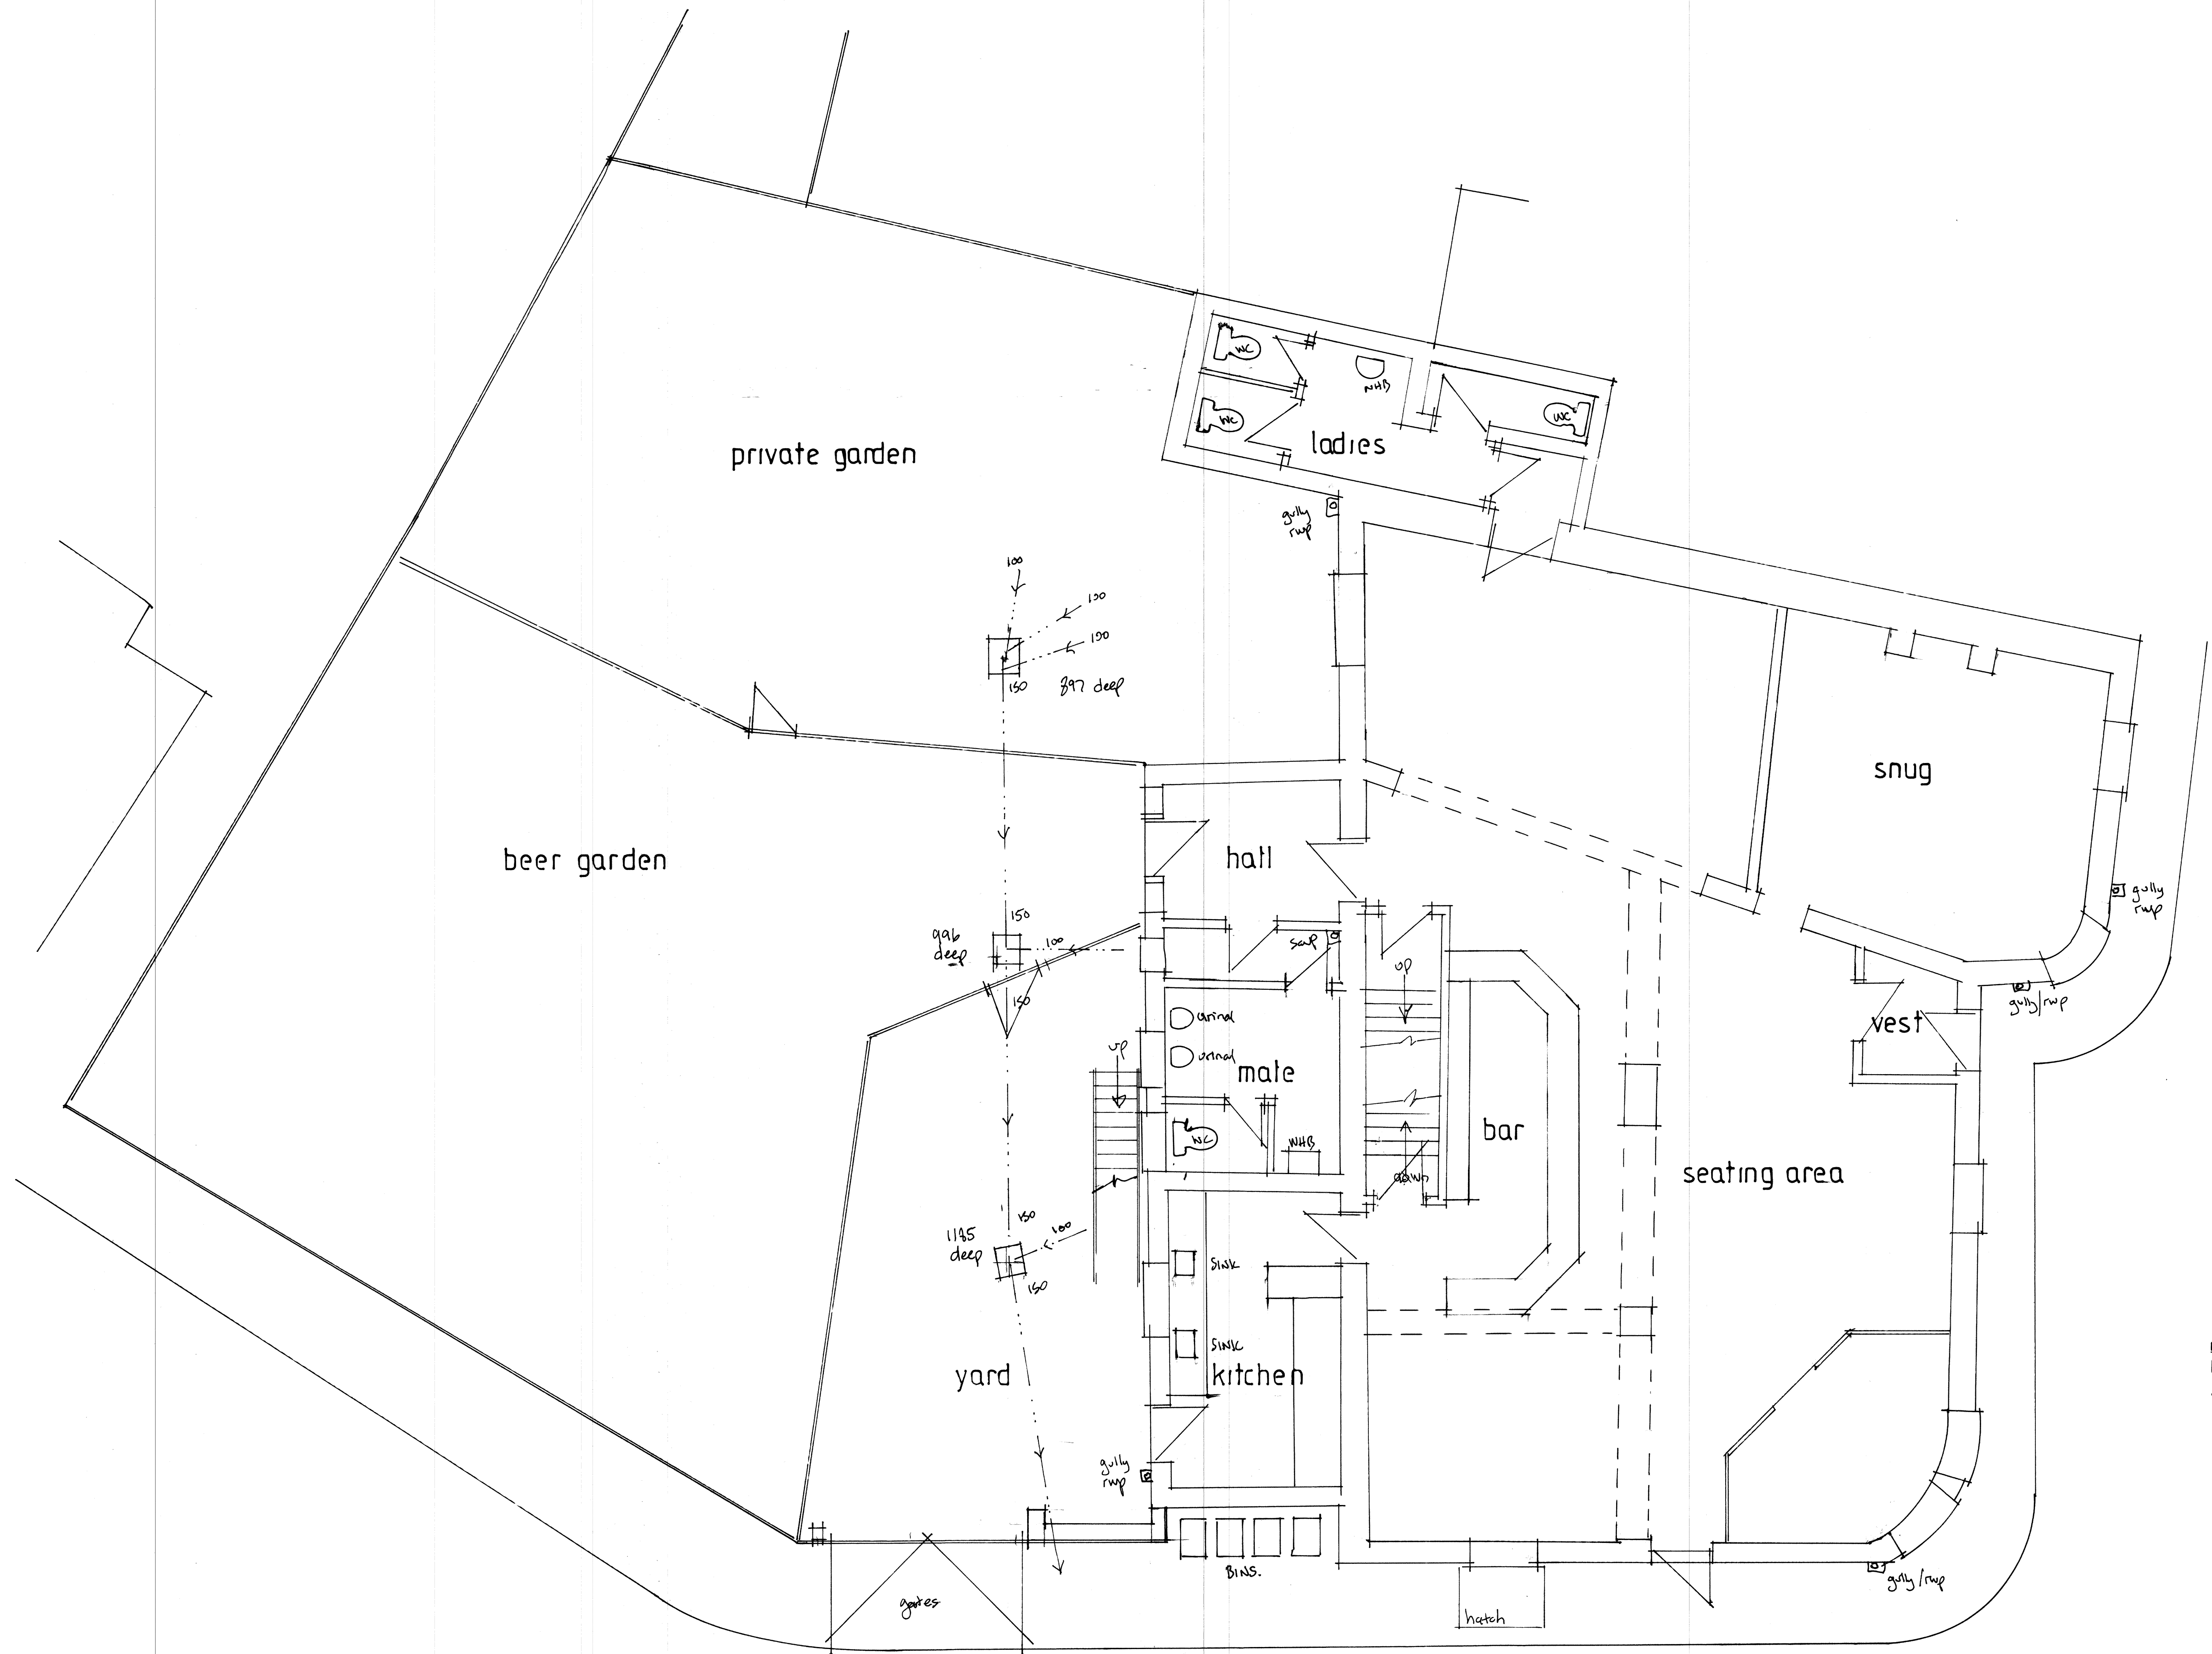

GROUND FLOOR LAYOUT

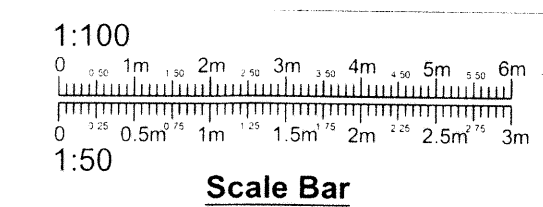

PROJECT
PROPOSED COMMERCIAL SINGLE
STOREY WHITE RENDERED
KITCHEN EXTENSION WITH
EXTERNAL STAIRCASE AND
WALKWAY.
DRAWING TITLE
EXISTING GROUND
FLOOR LAYOUT.
CLIENT
MKF ASSOCIATES LTD.
ADDRESS
THE SHEAF,
HAUGH FOLD, MILNROW,
ROCHDALE. OL16 3RF.
SCALE
SCALE 1:50@A1
DRAWING No
CL 02265965/1.
DATE
FEB 2026.