




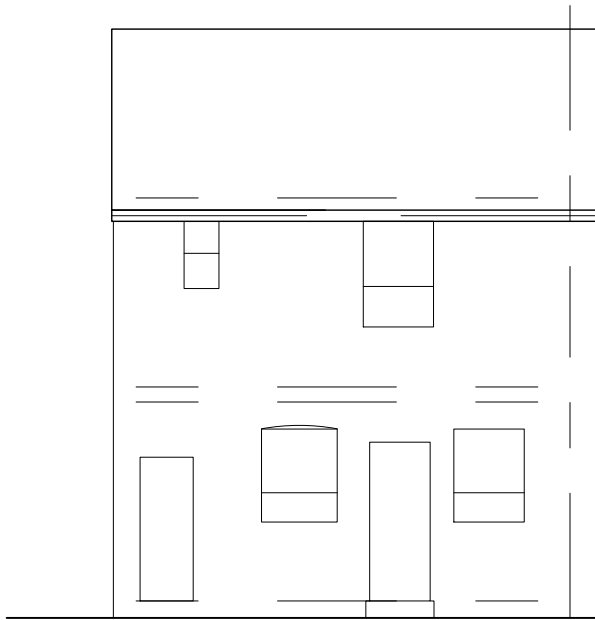


REAR ELEVATION
(EXISTING)

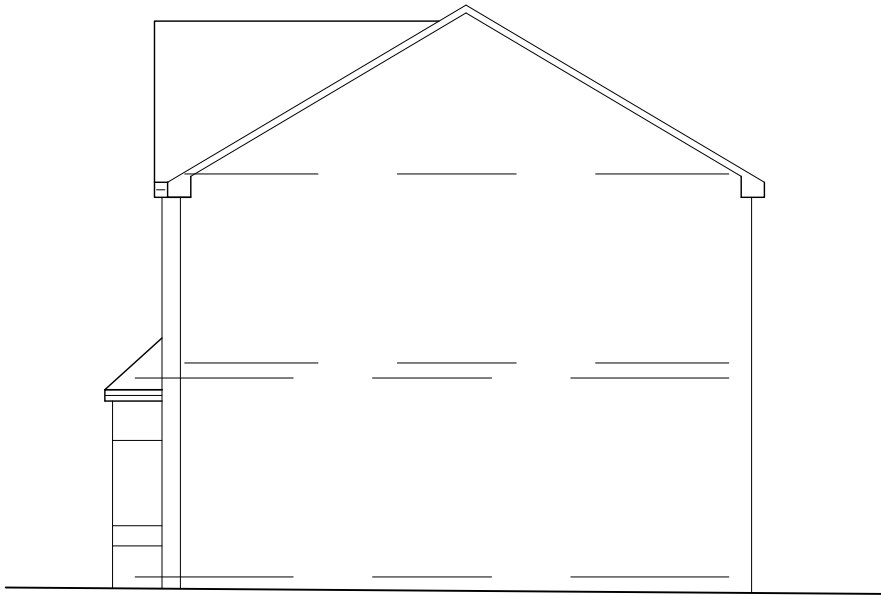

SIDE ELEVATION
(EXISTING)


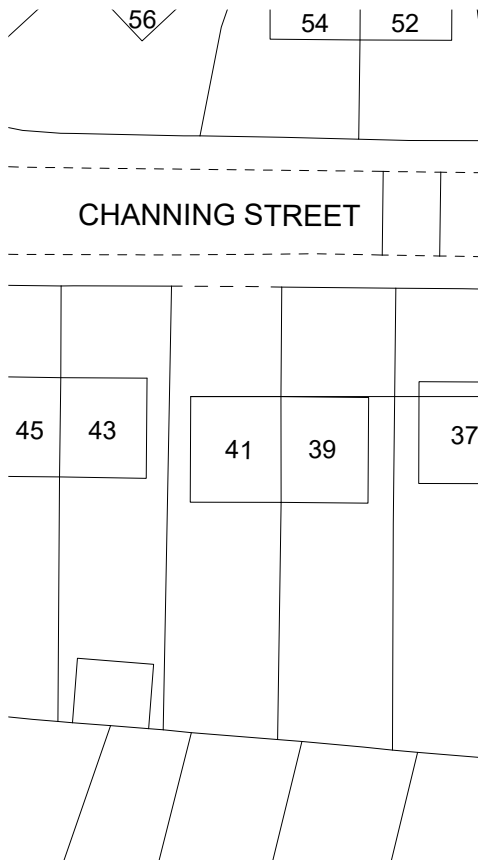


SITE PLAN
(EXISTING)

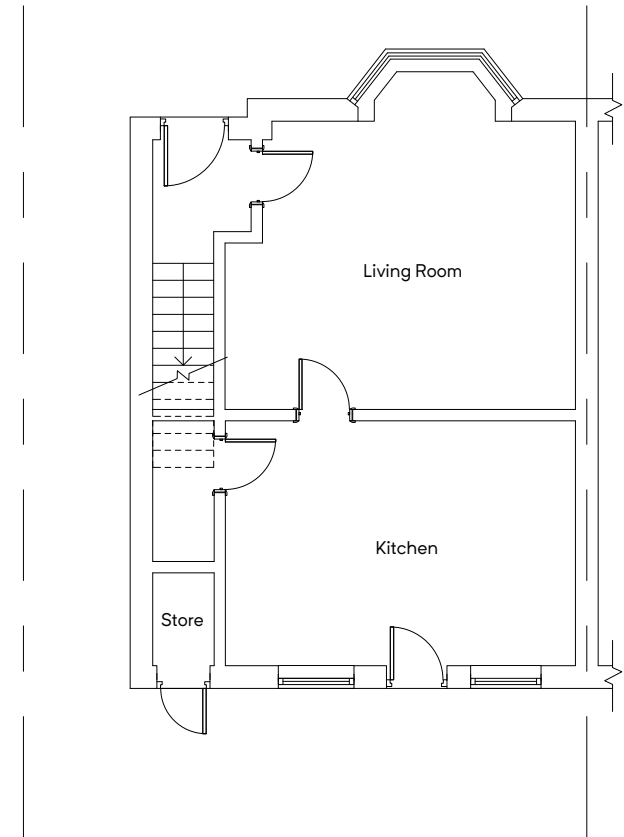

GROUND FLOOR PLAN
(EXISTING)

Building Design Services M.FAROOQ 418 Bury Road Rochdale OL11 5EU 01706 712231 0796 7605 763 bds	For:	Scale:
	MR TAHIRA AMJAD	(Plan) 1:100 @ A3
	PROPOSED SINGLE STOREY REAR EXTENSION AT	(Elevation) 1:100 @ A3
	41 Channing Street Rochdale OL16 5PY	(Site Plan) 1:500 @ A3 Job No. & Sheet 2471/1

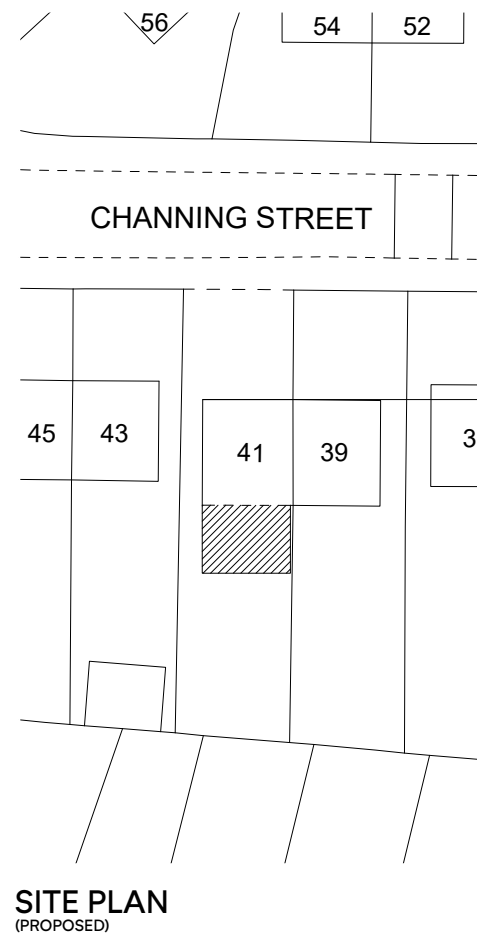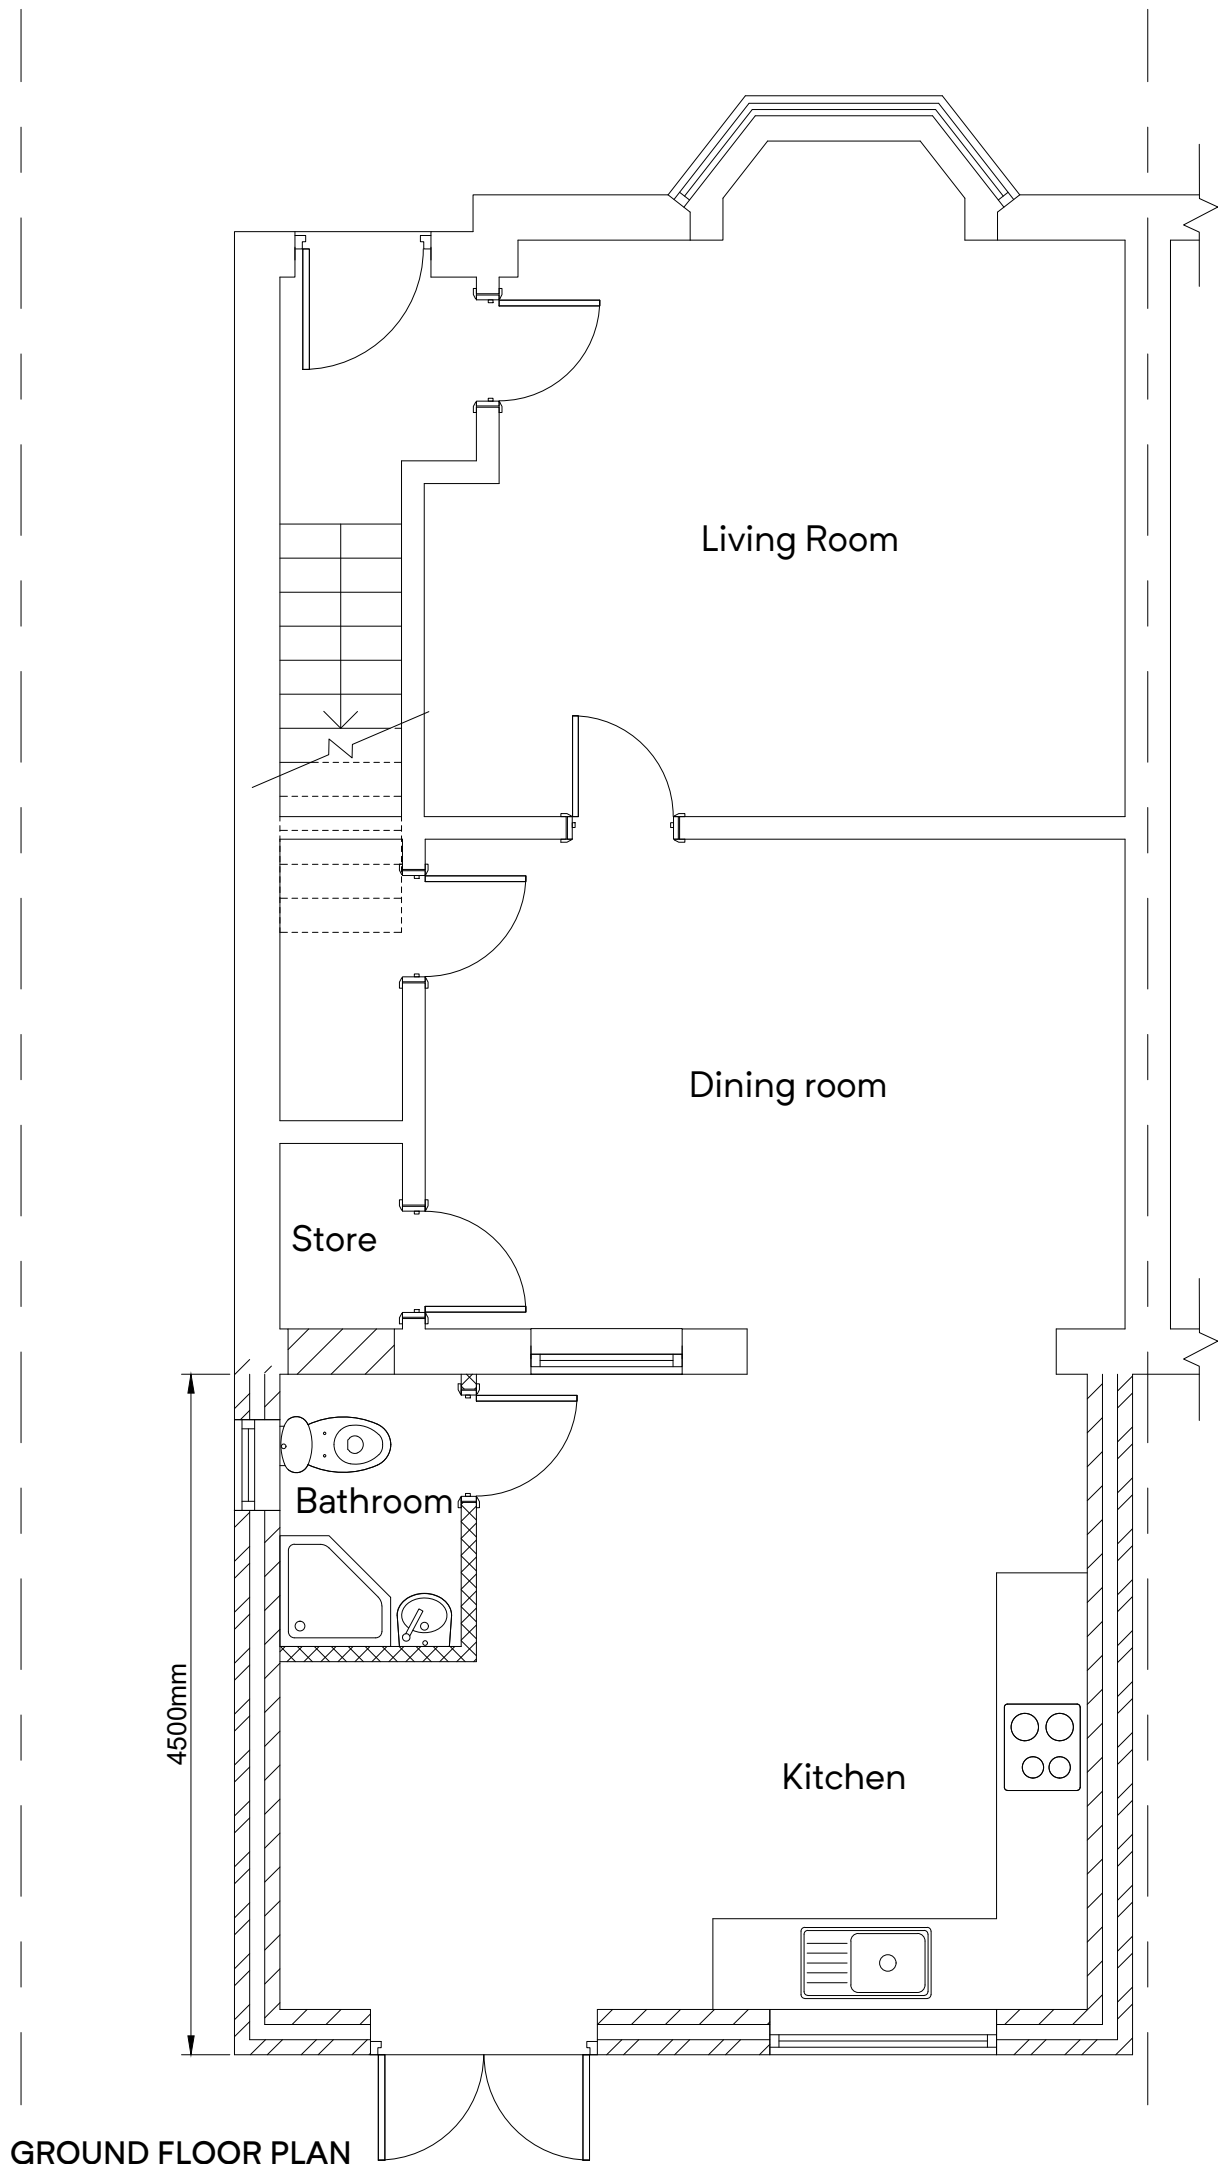

Building Design Services

For:

Scale:

M.FAROOQ
418 Bury Road
Rochdale
OL11 5EU
01706 712231
0796 7605 763

MR TAHIRA AMJAD

(Plan)
1:50 @ A3

PROPOSED SINGLE STOREY
REAR EXTENSION AT


(Site Plan)
1:500 @ A3

41 Channing Street
Rochdale
OL16 5PY


Job No. & Sheet

2471/2


bds

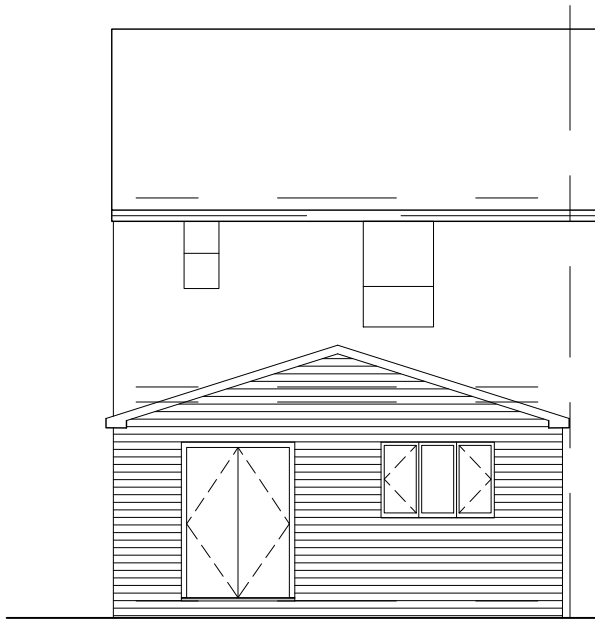

REAR ELEVATION
(PROPOSED)

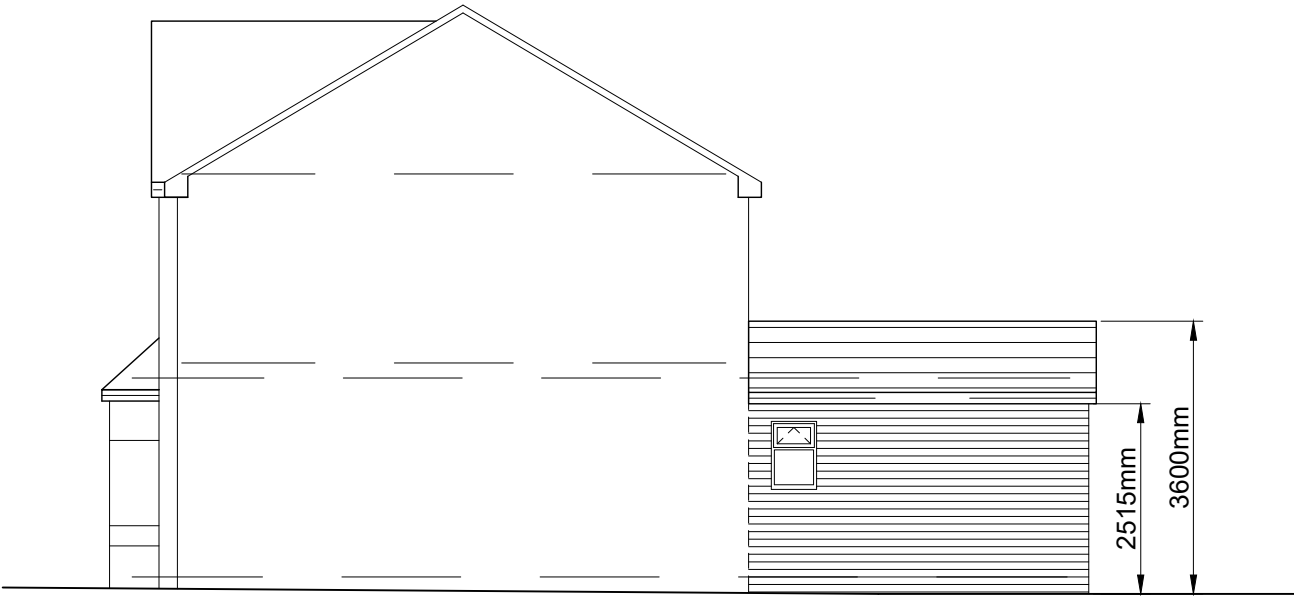

SIDE ELEVATION
(PROPOSED)

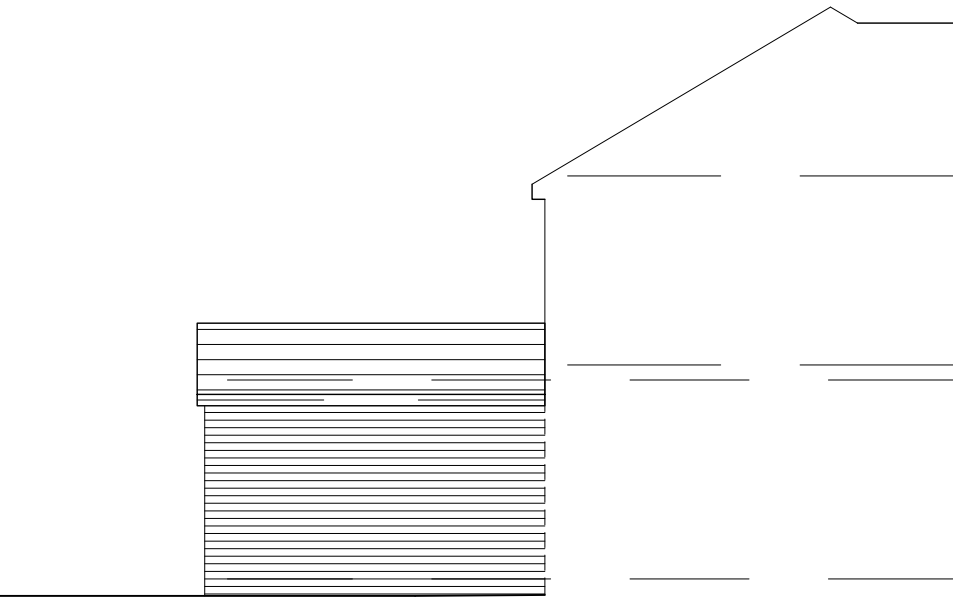

SIDE ELEVATION
(PROPOSED)