



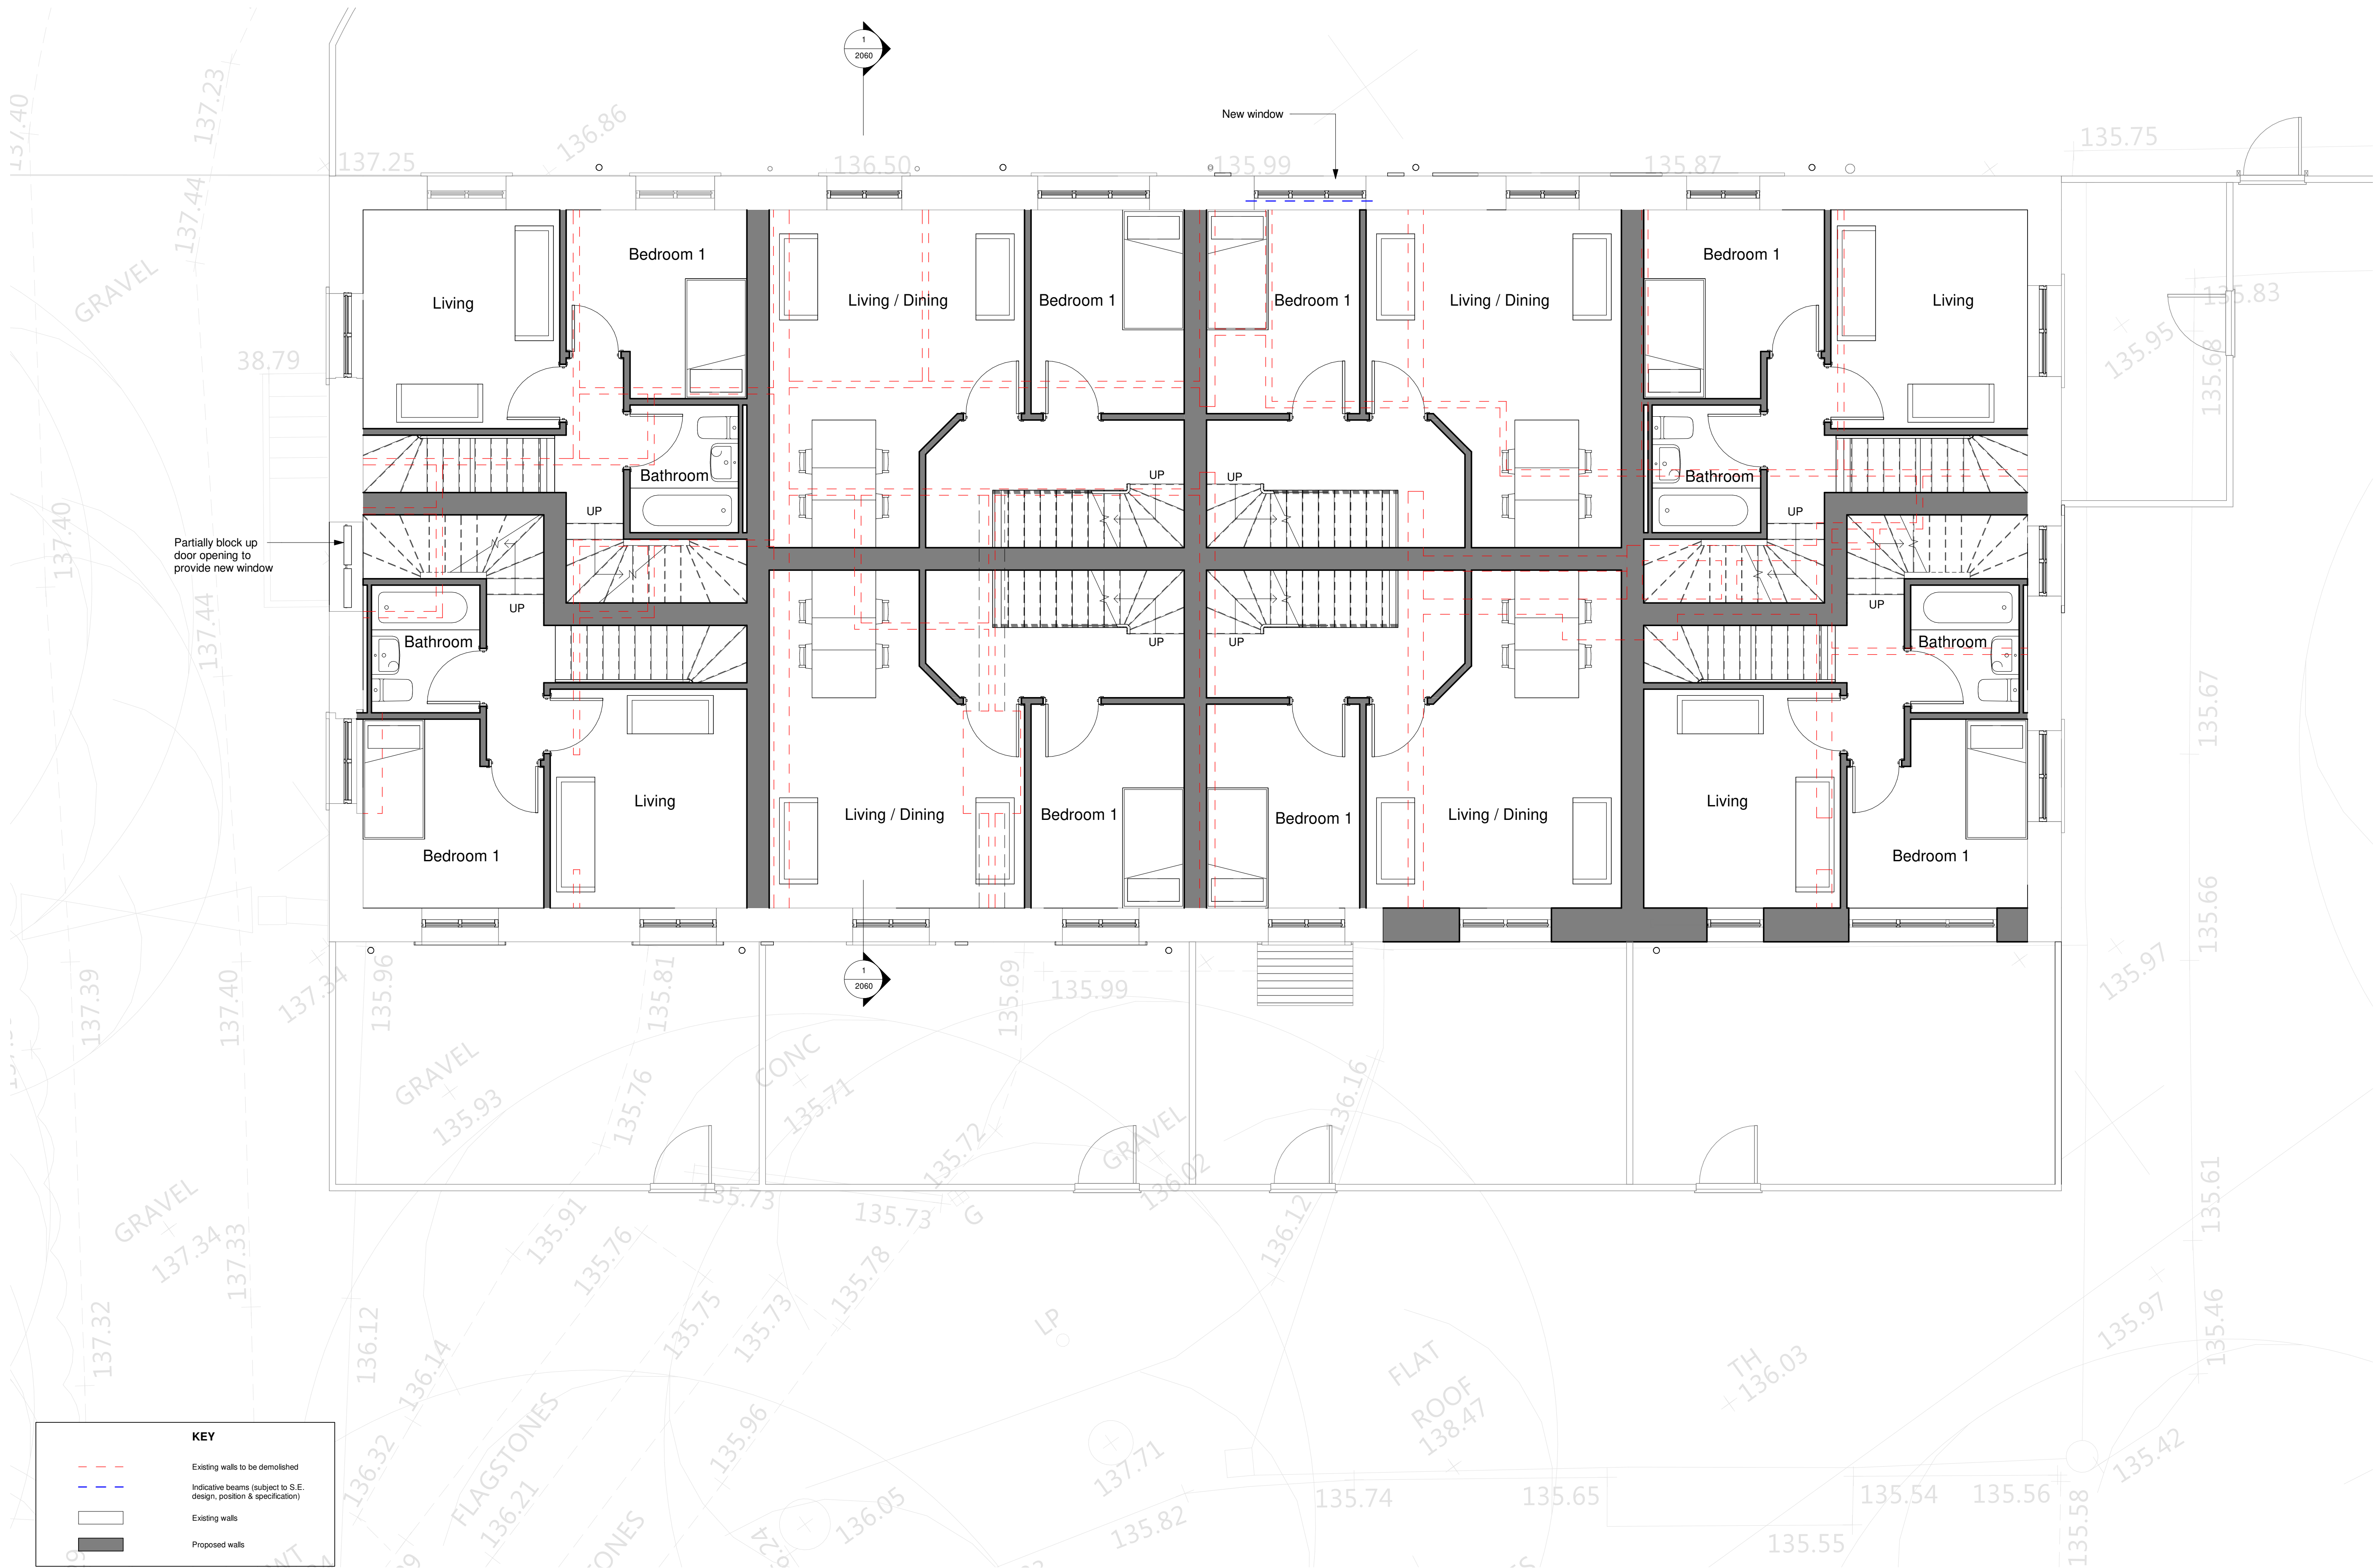

1 Proposed Level 1
1 : 50

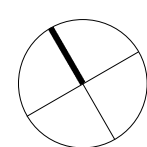

0m 1m 2m 3m 4m

CDM REGULATIONS 2015. All current drawings and specifications for the project must be read in conjunction with the Designer's Hazard and Environment Assessment Record. All intellectual property rights reserved.

Designed with reference to the surveys, information and reports listed:
Ordnance Survey Promap, Licence number 10002432

James Kelly Architects Ltd t/a Solid Void - 16 Woolfenden Way, Wardle, OL12 9SS
Tel: 07949448088 - Email: solidvoid@outlook.com - Web: www.solidvoid.co.uk -
Company No. 08545034

Rev	Date	Description
A	12/08/25	First Issue
B	13/09/25	Planning Issue
C	21/01/26	Revised Planning Issue
D	17/08/26	Revised Planning Issue
D	01/09/26	Planning Issue

Dwn	Ckd	Drawn	JK
		Checked	JK
		Date	AUG 2025
		Scale @ A1	1 : 50

**Calliards Mill, Smithy Bridge
(2388)**
Proposed First Floor Plan

CMS-SVA-ZZ-ZZ-DR-A-2026
REV D
PLANNING

SOLIDVOID