

CDM REGULATIONS 2015. All current drawings and specifications for the project must be read in conjunction with the Designer's Hazard and Environment Assessment Record. All intellectual property rights reserved.

Designed with reference to the surveys, information and reports listed: Ordnance Survey Promap, Licence number 100022432

James Kelly Architects Ltd t/a Solid Void – 16 Woolfenden Way, Wardle, OL12 9SS
Tel: 07949448088 – Email: solidvoid@outlook.com – Web: www.solidvoid.co.uk -
Company No. 08545034



Rev	Date	Description
B	30/01/26	Planning Issue
C	13/08/26	Site Boundaries Updated
D	17/08/26	Revised Planning Issue
E	18/08/26	River bank position included
F	04/09/26	Landscape treatments updated

Dwn	Ckd	Drawn	JK
		Checked	JK
		Date	AUG 2025
		Scale @ A1	1 : 200


Calliards Mill, Smithy Bridge
(2388)
Proposed Site Plan

CMS-SVA-ZZ-ZZ-DR-A-2001
REV F
PLANNING

SOLIDVOID

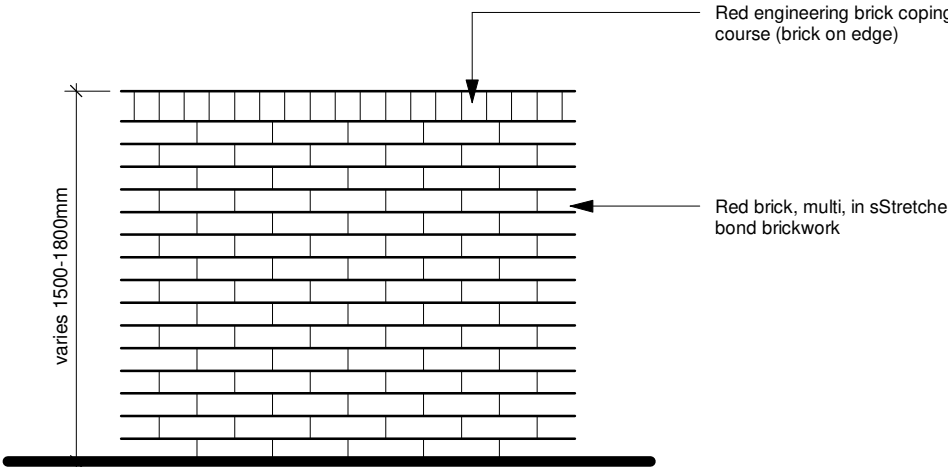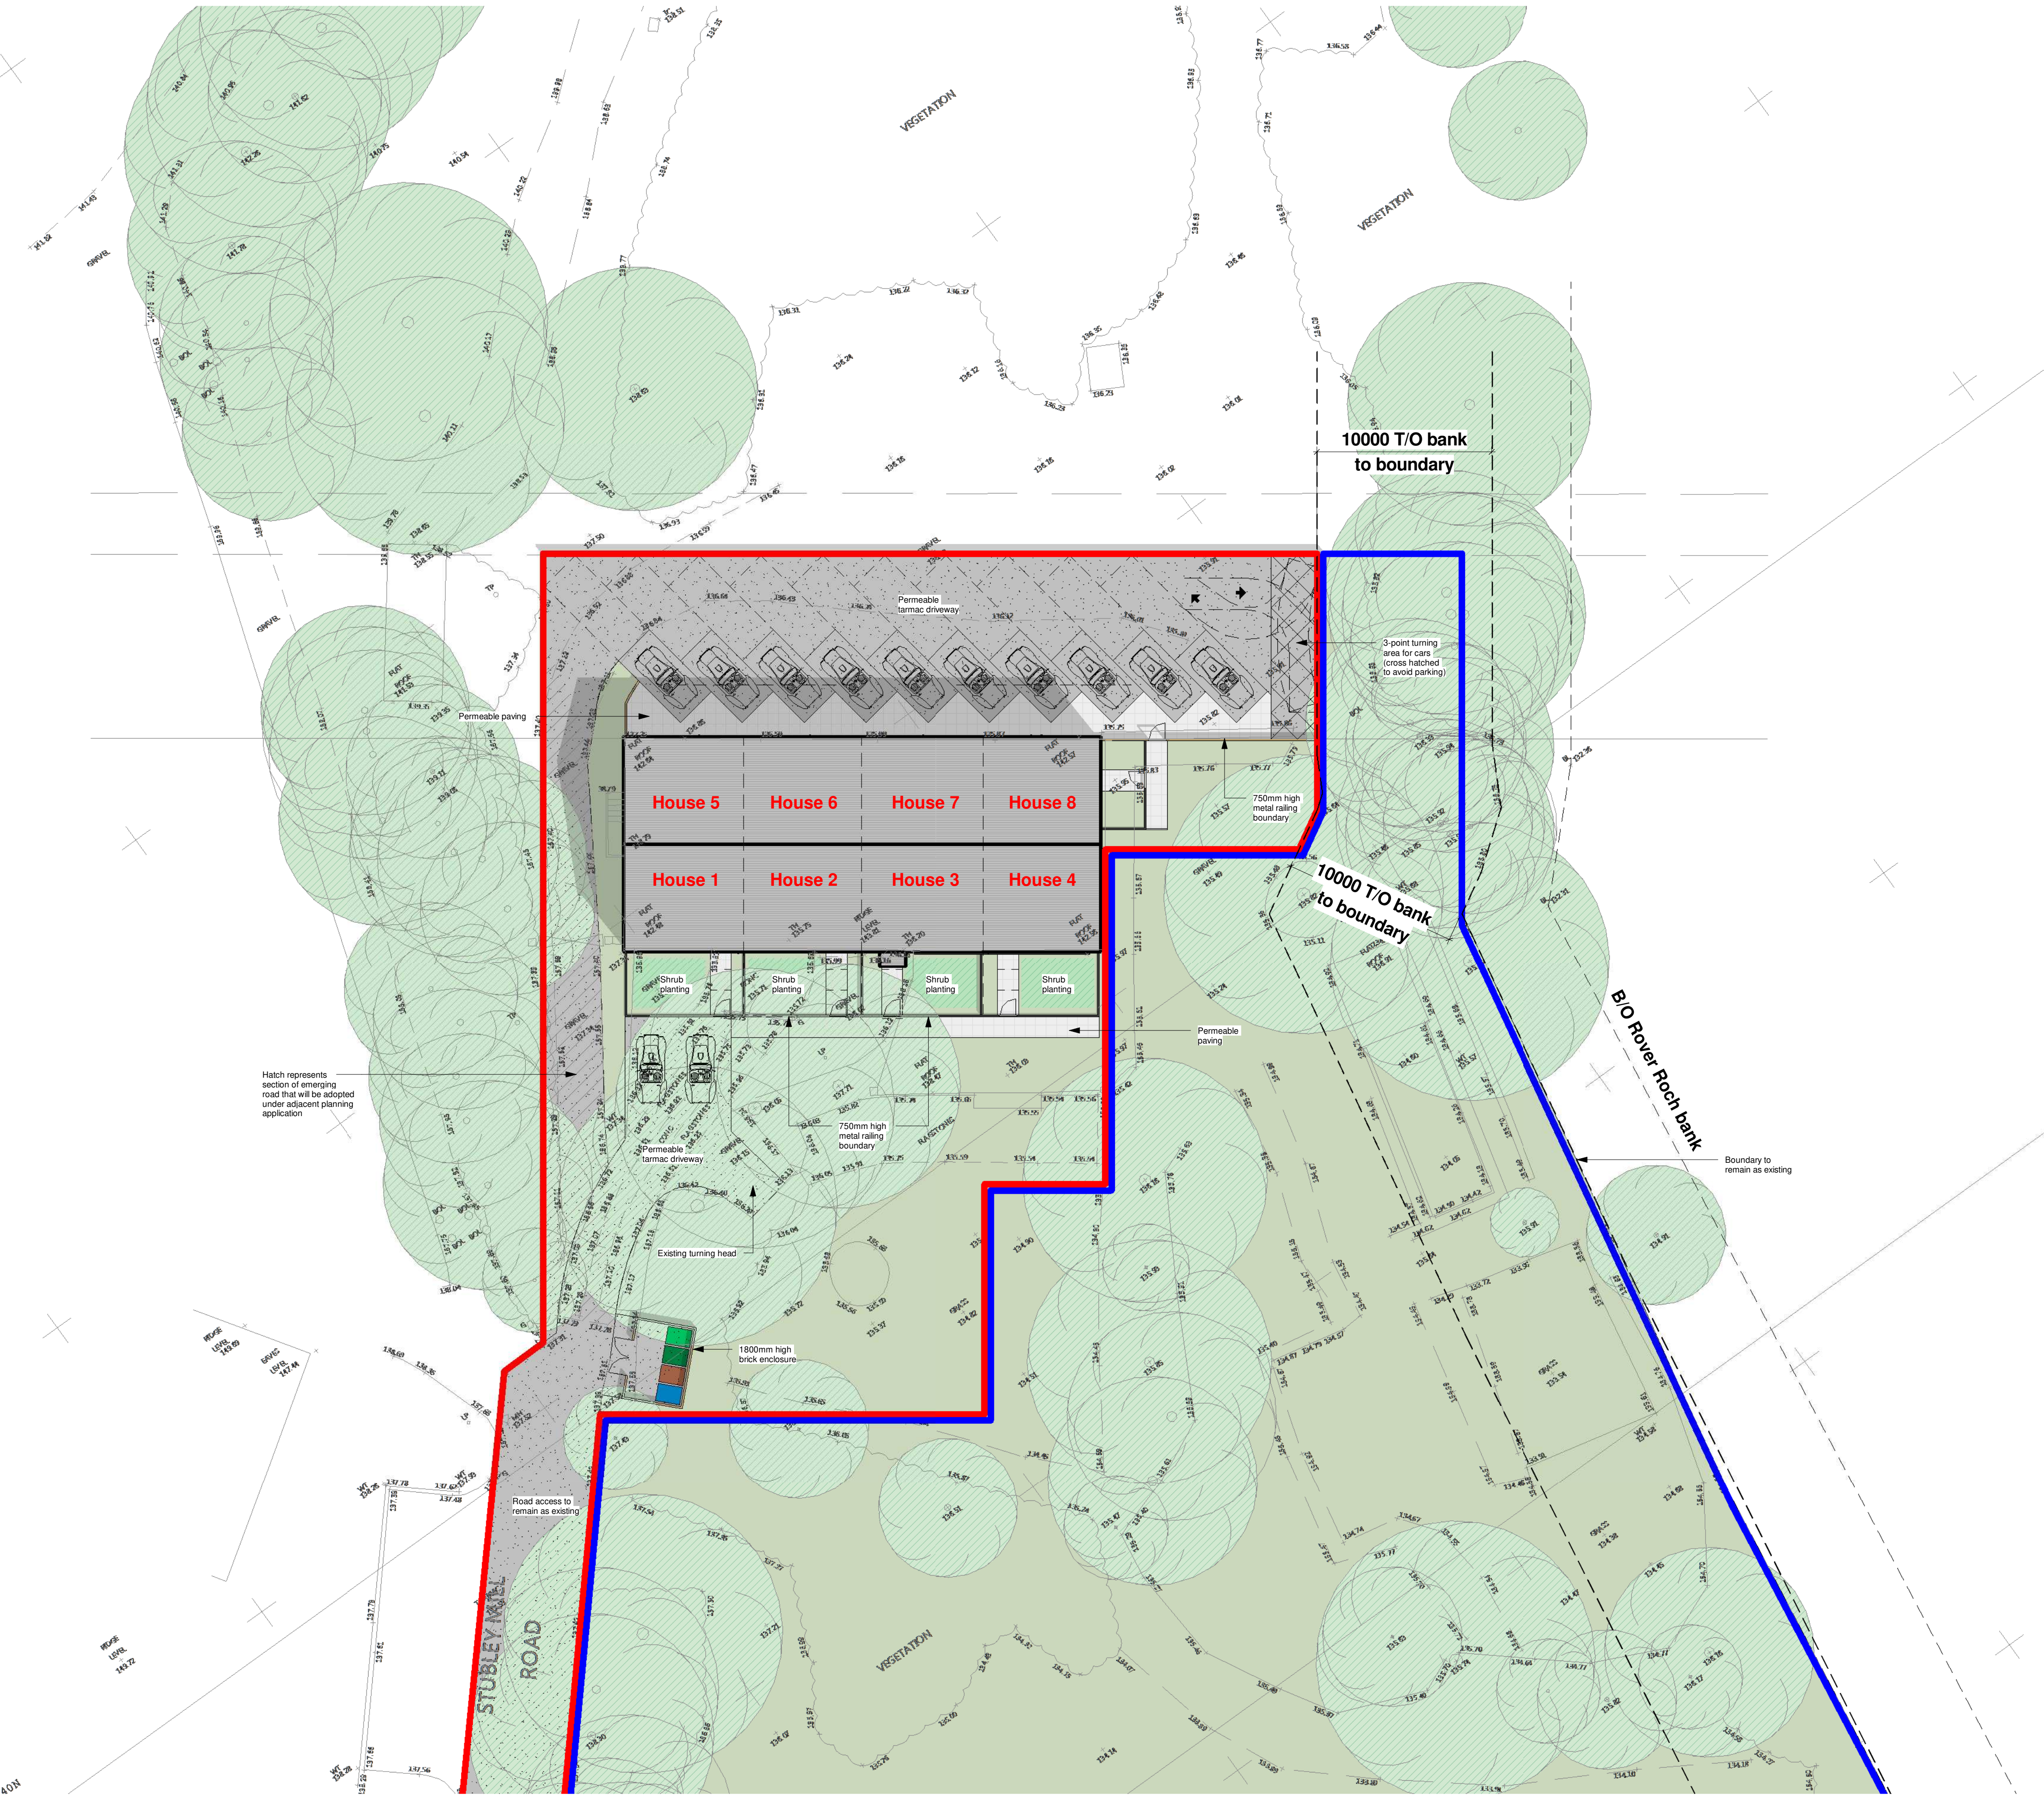

Brick Enclosure Elevation

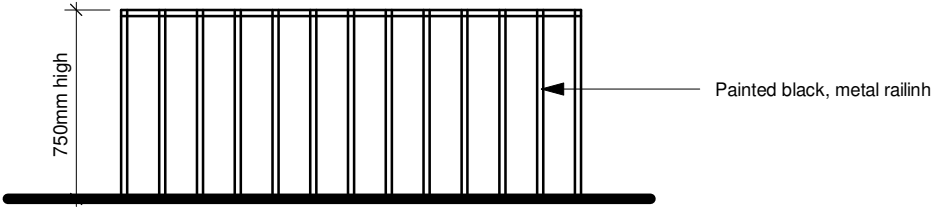

Timber Boundary / Enclosure Elevation