


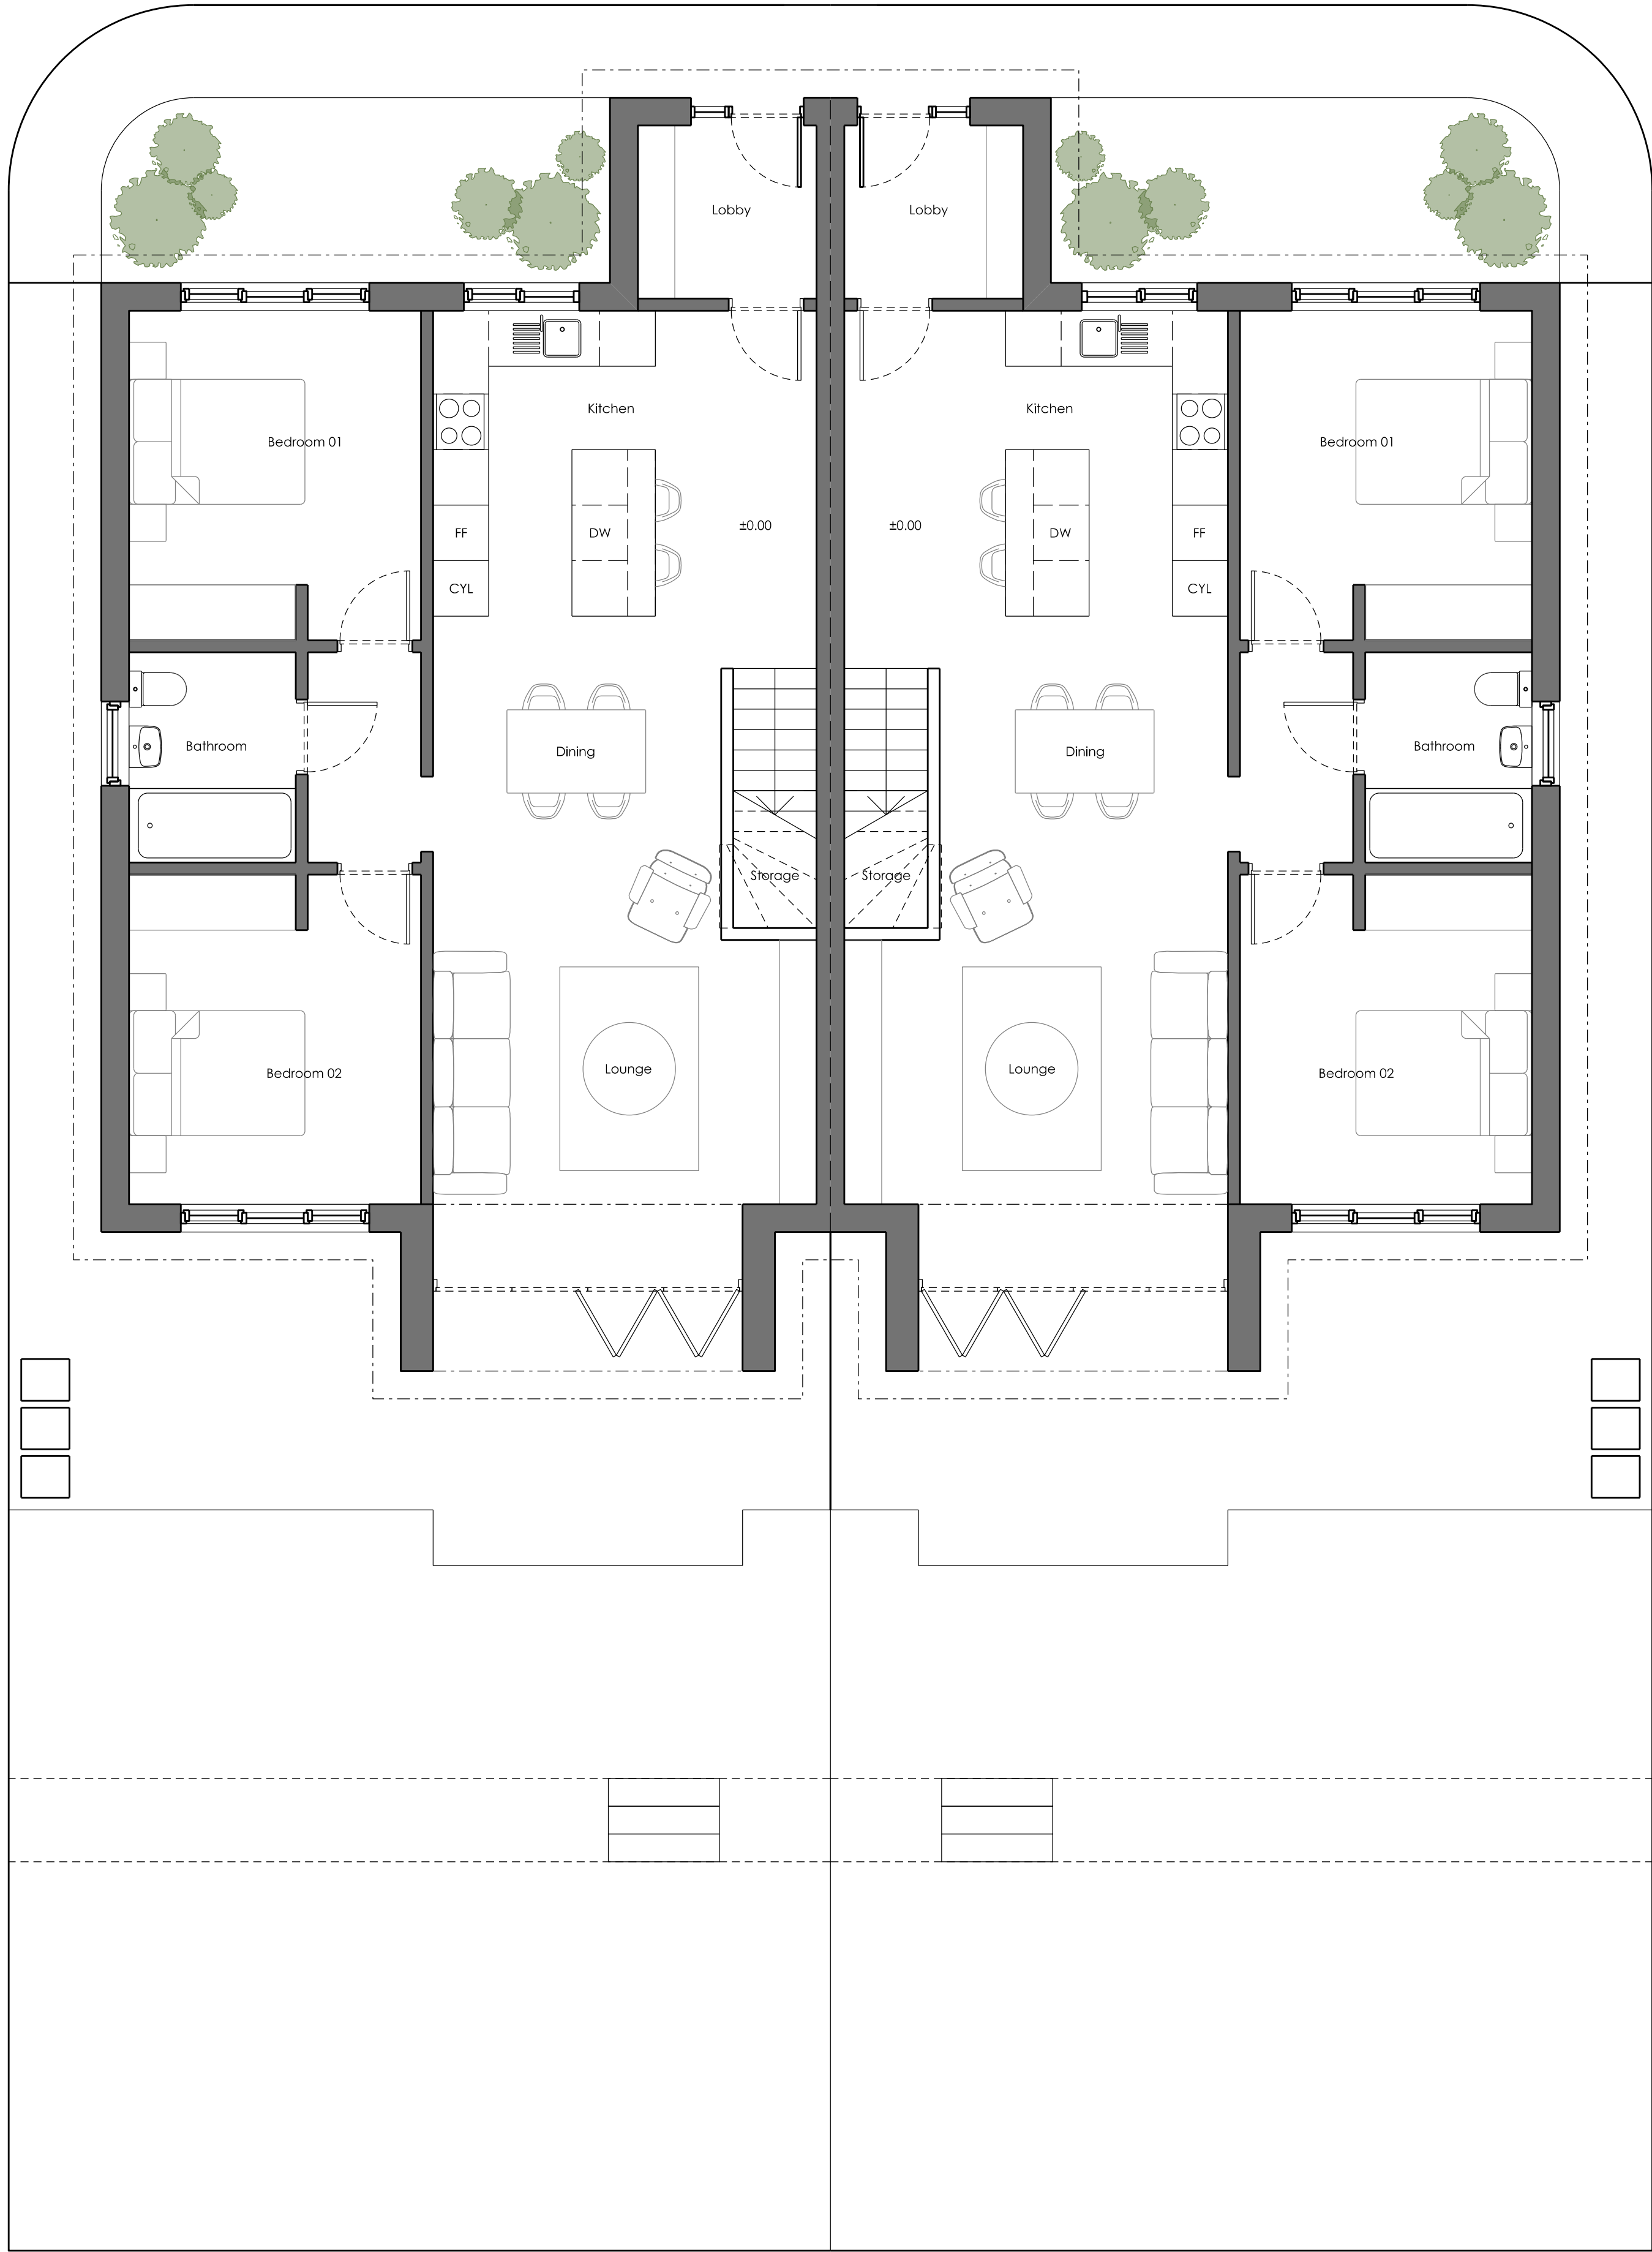

Revisions / Notes			
REV	DATE	BY	DESCRIPTION
F-01	13.06.25	AL	Revised to consultant comments
F-02	16.09.25	AL	Revised layout
F-03	03.10.25	AL	Revised layout
F-04	04.06.26	AL	Revised layout
F-05	11.06.26	AL	Levels Added