

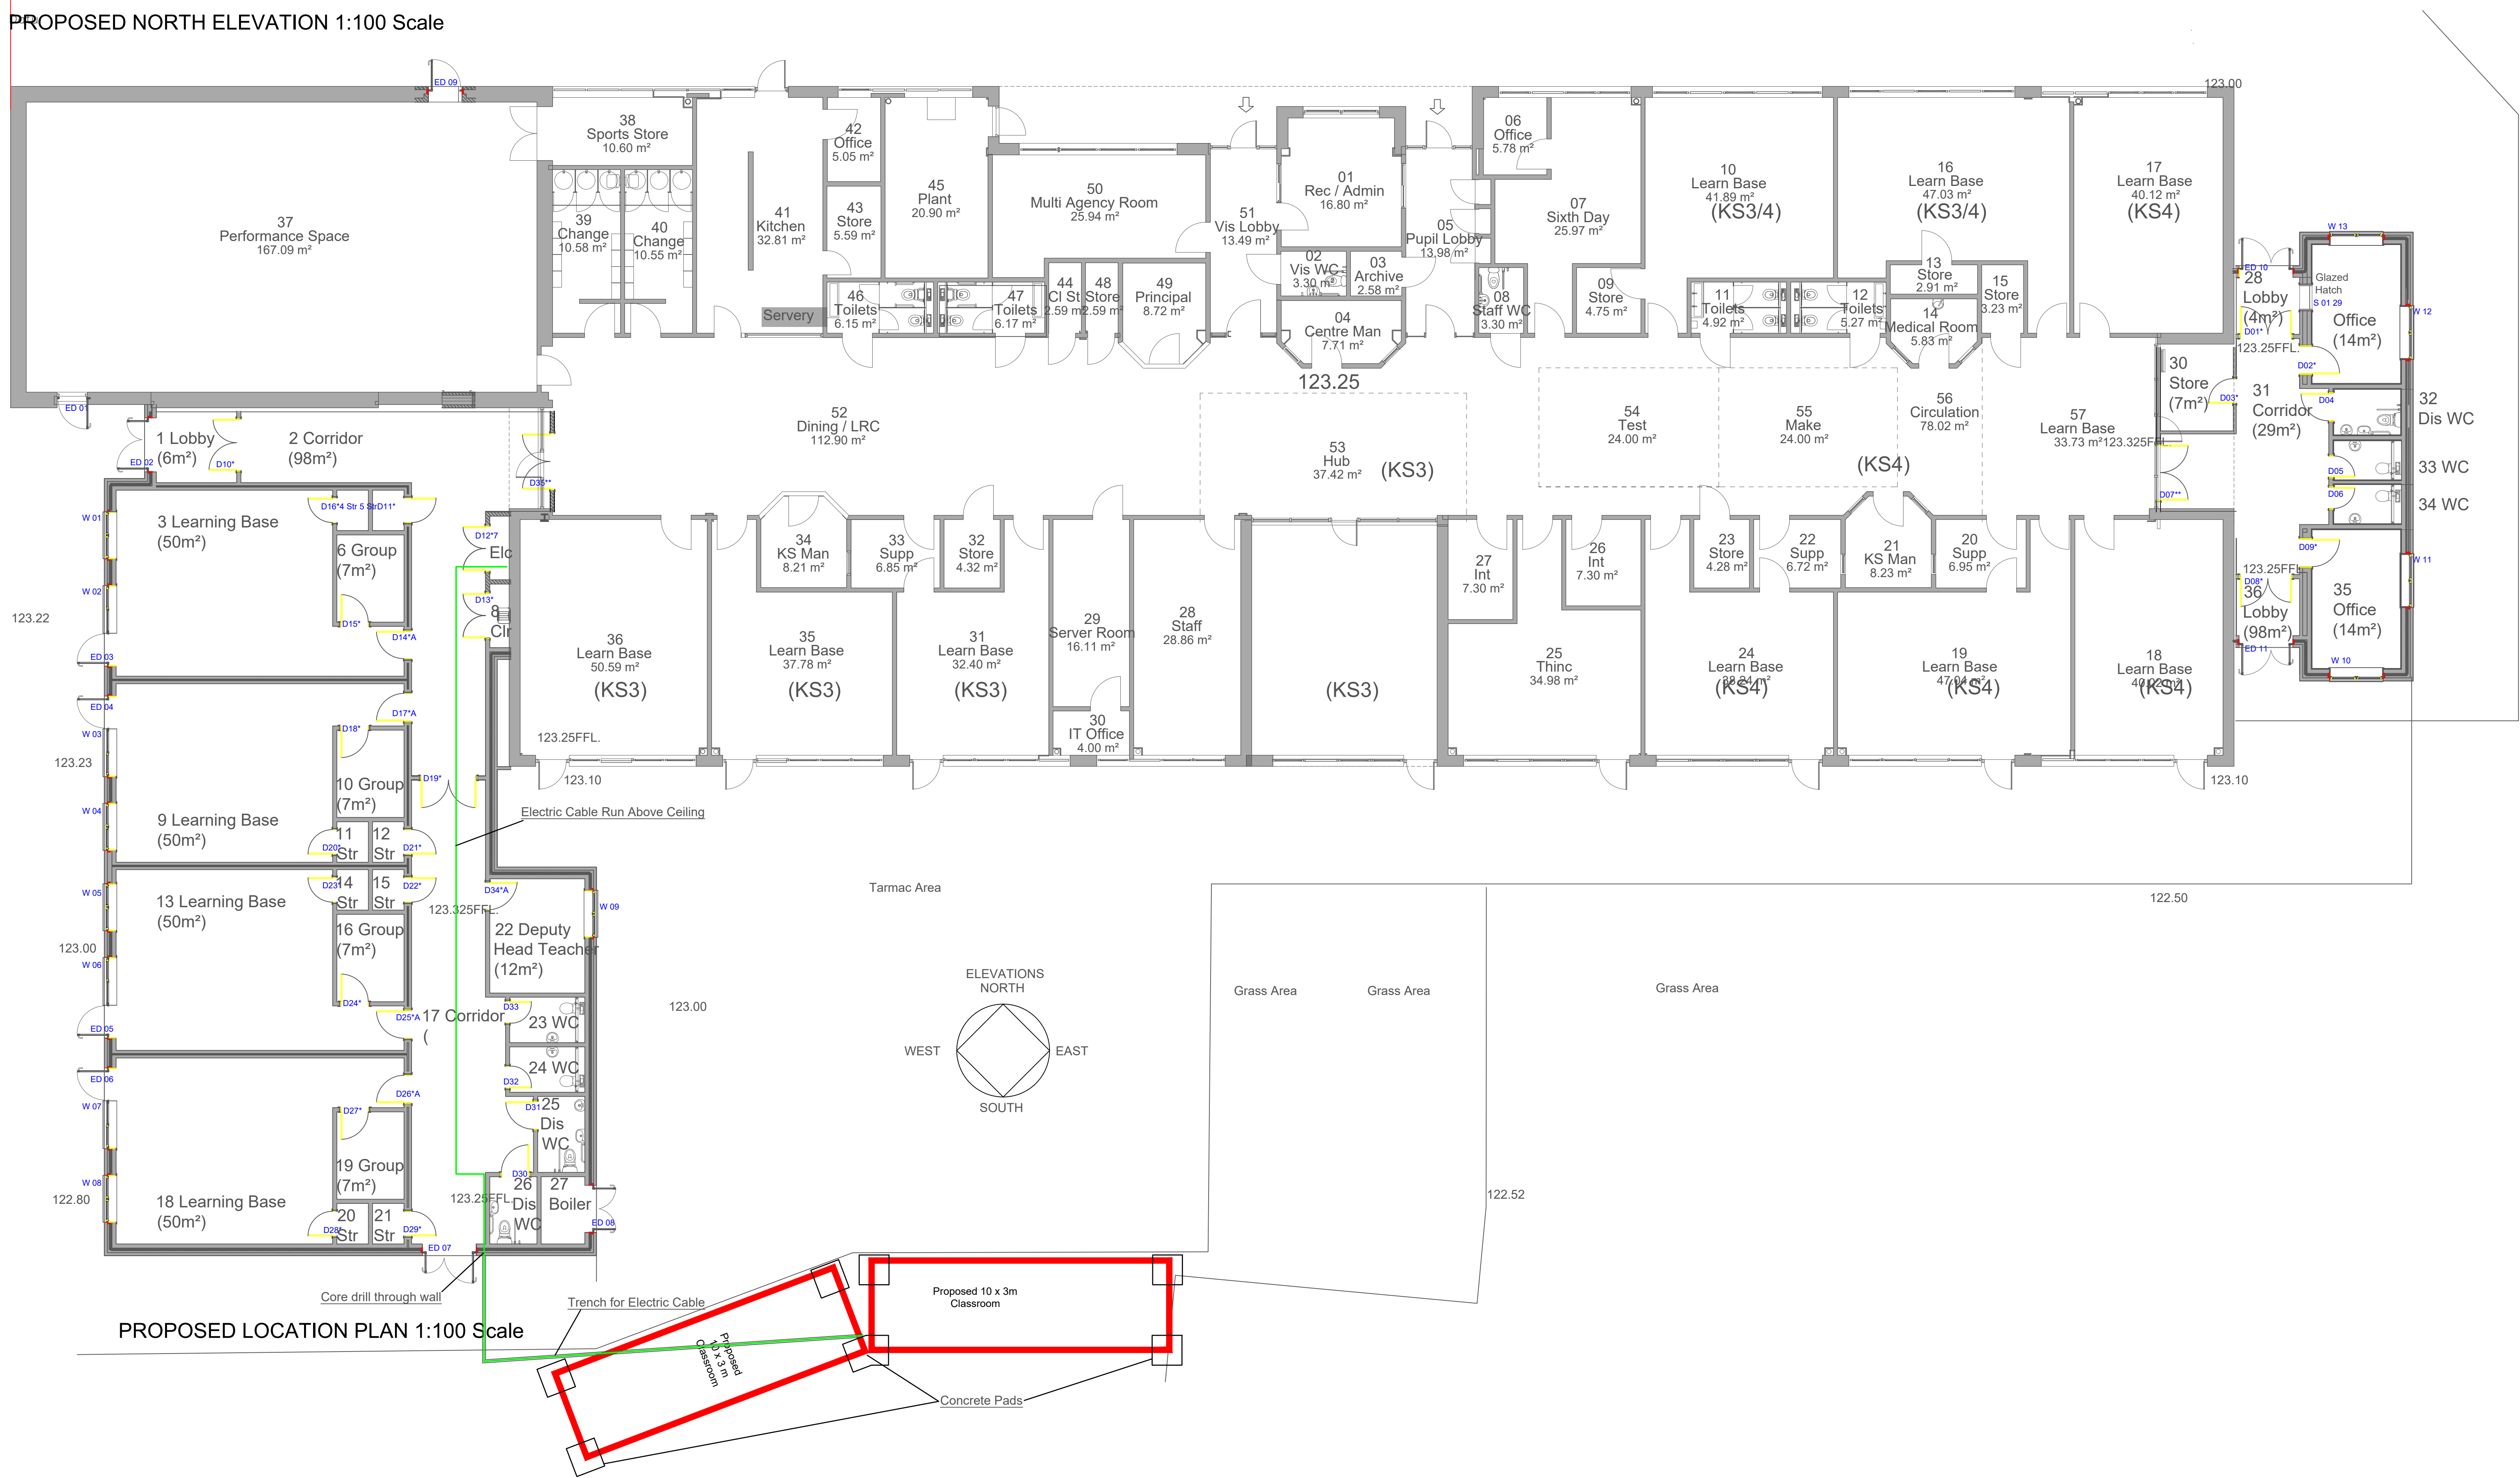
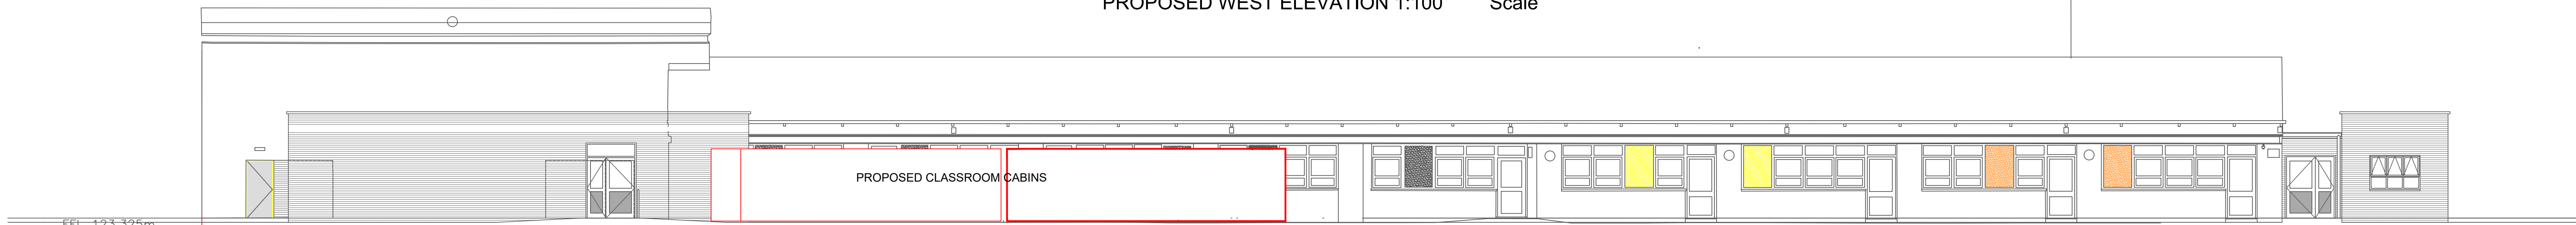


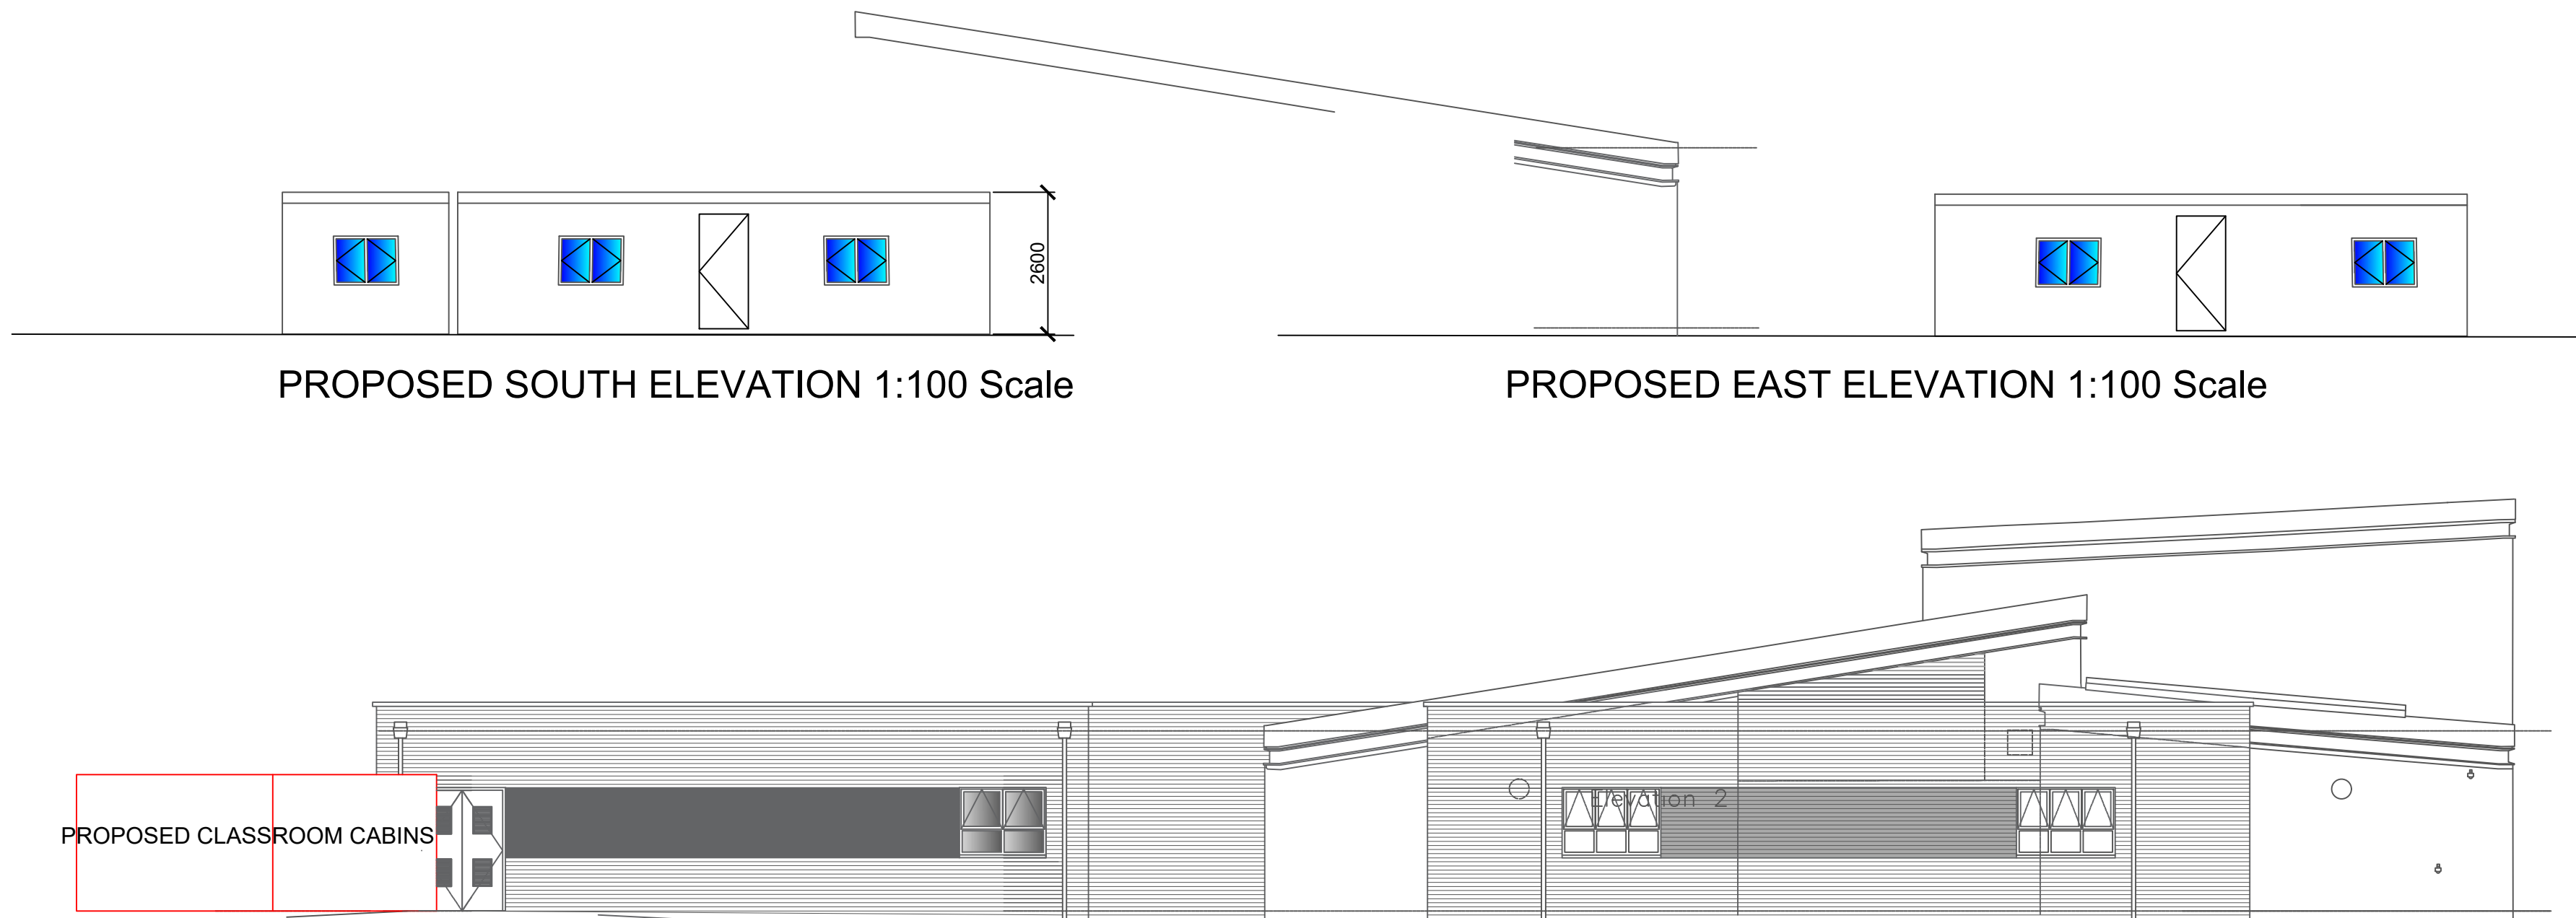

NOTES

Rev	Details of revision	By	Chkd	Date
-----	---------------------	----	------	------

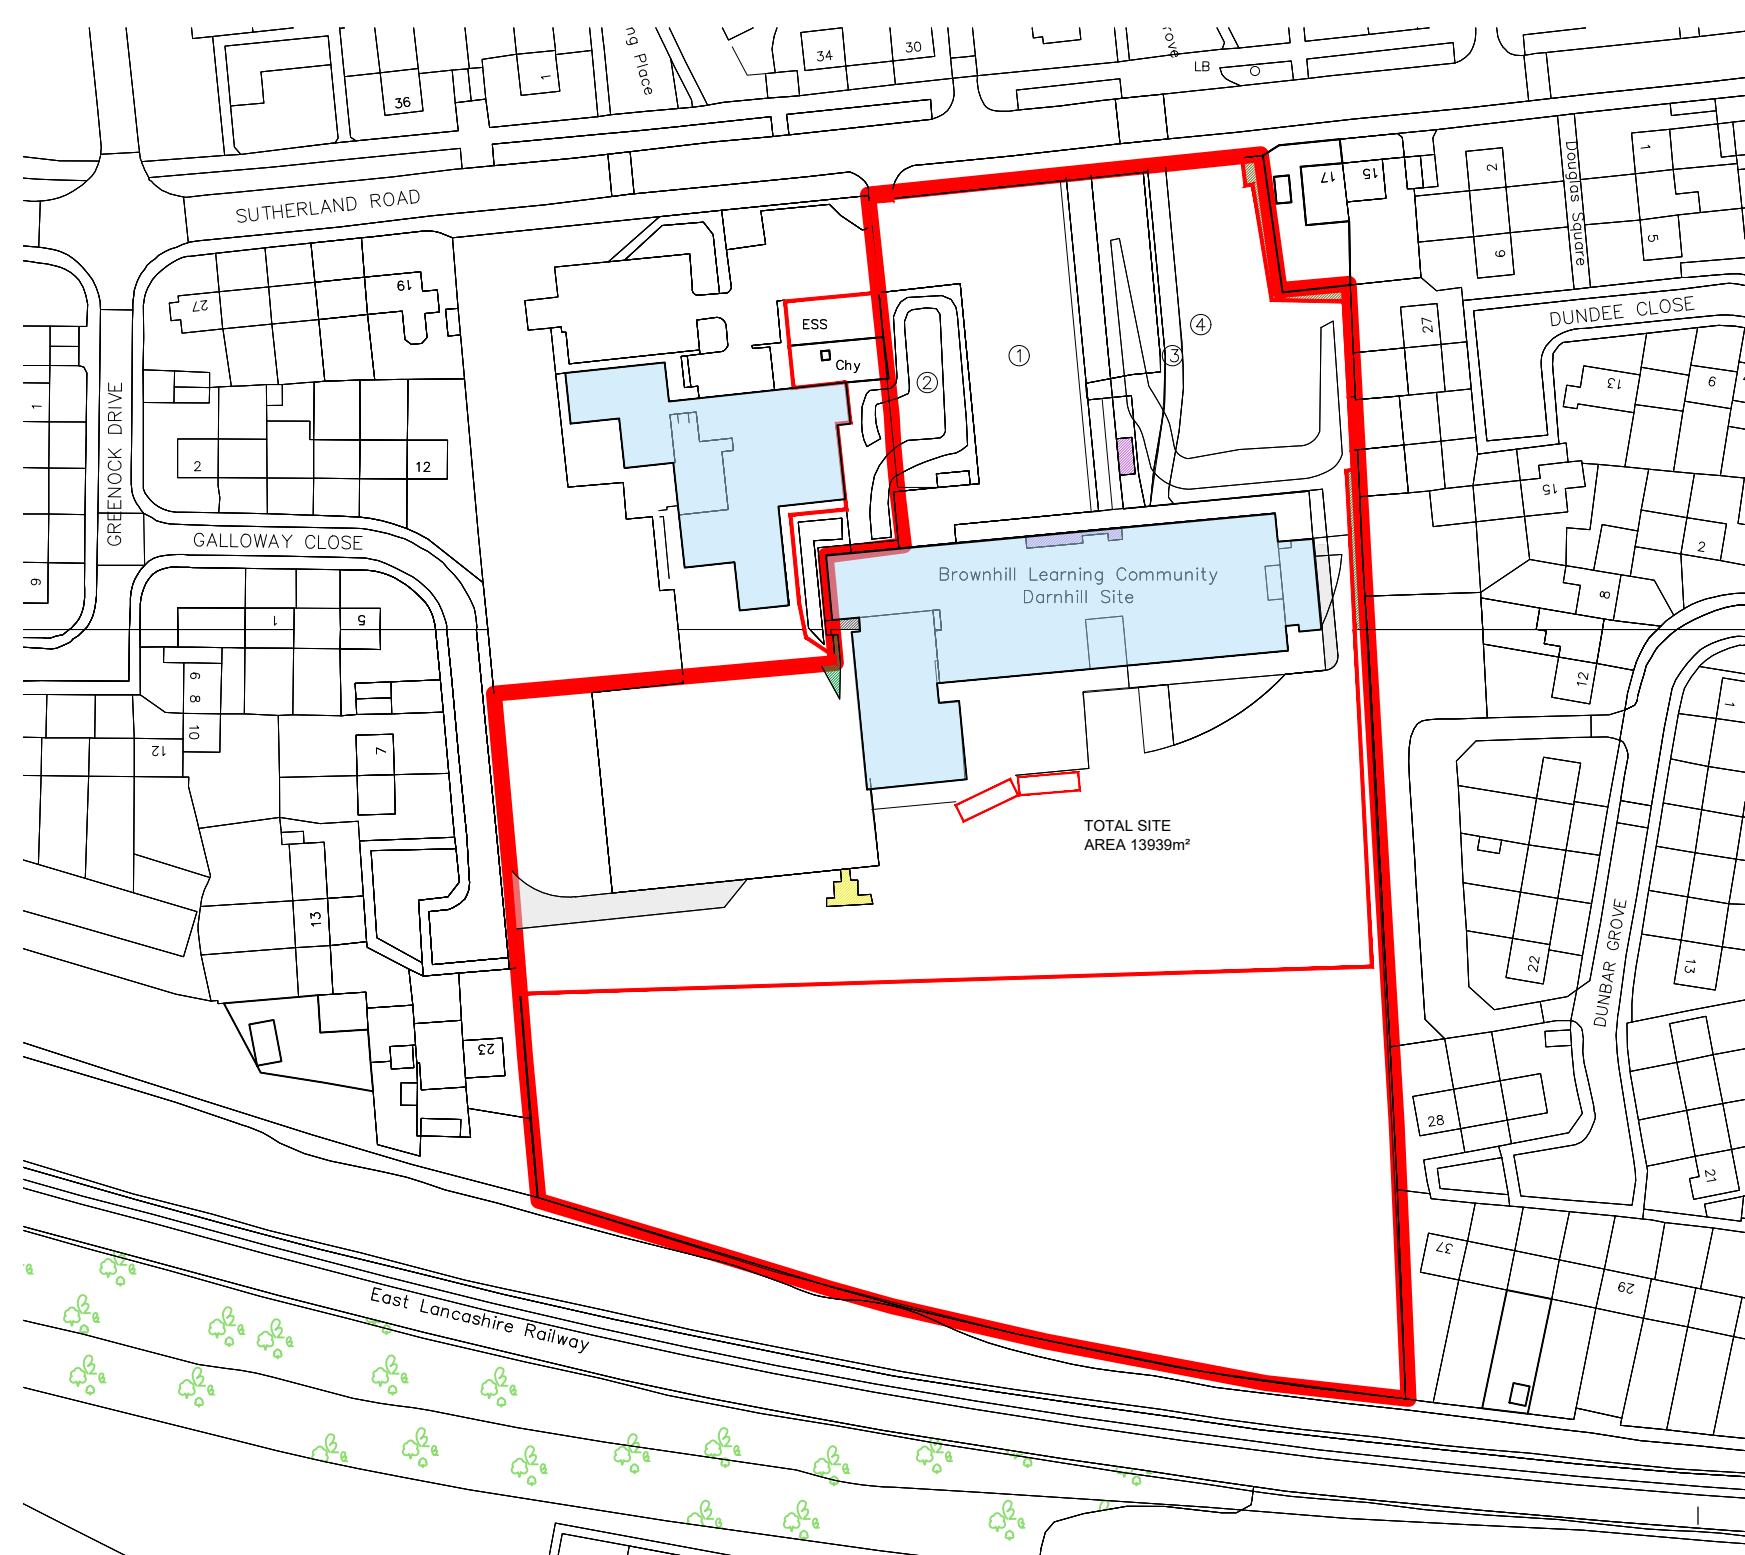

Director: M. Robinson
Assistant Director: Place, M. Taylor

Facilities Management/Property Services, Highway Services/Environmental Management/Technical & Surveying Services

Project: OAK HAVEN SCHOOL RAISE

Title: PROPOSED PLAN & ELEVATIONS

Drawn	Checked and Approved	Safety Audit Check
-------	----------------------	--------------------

Scale	Date
-------	------

1/100 @ A0

Drawn By: A0/AB/11