



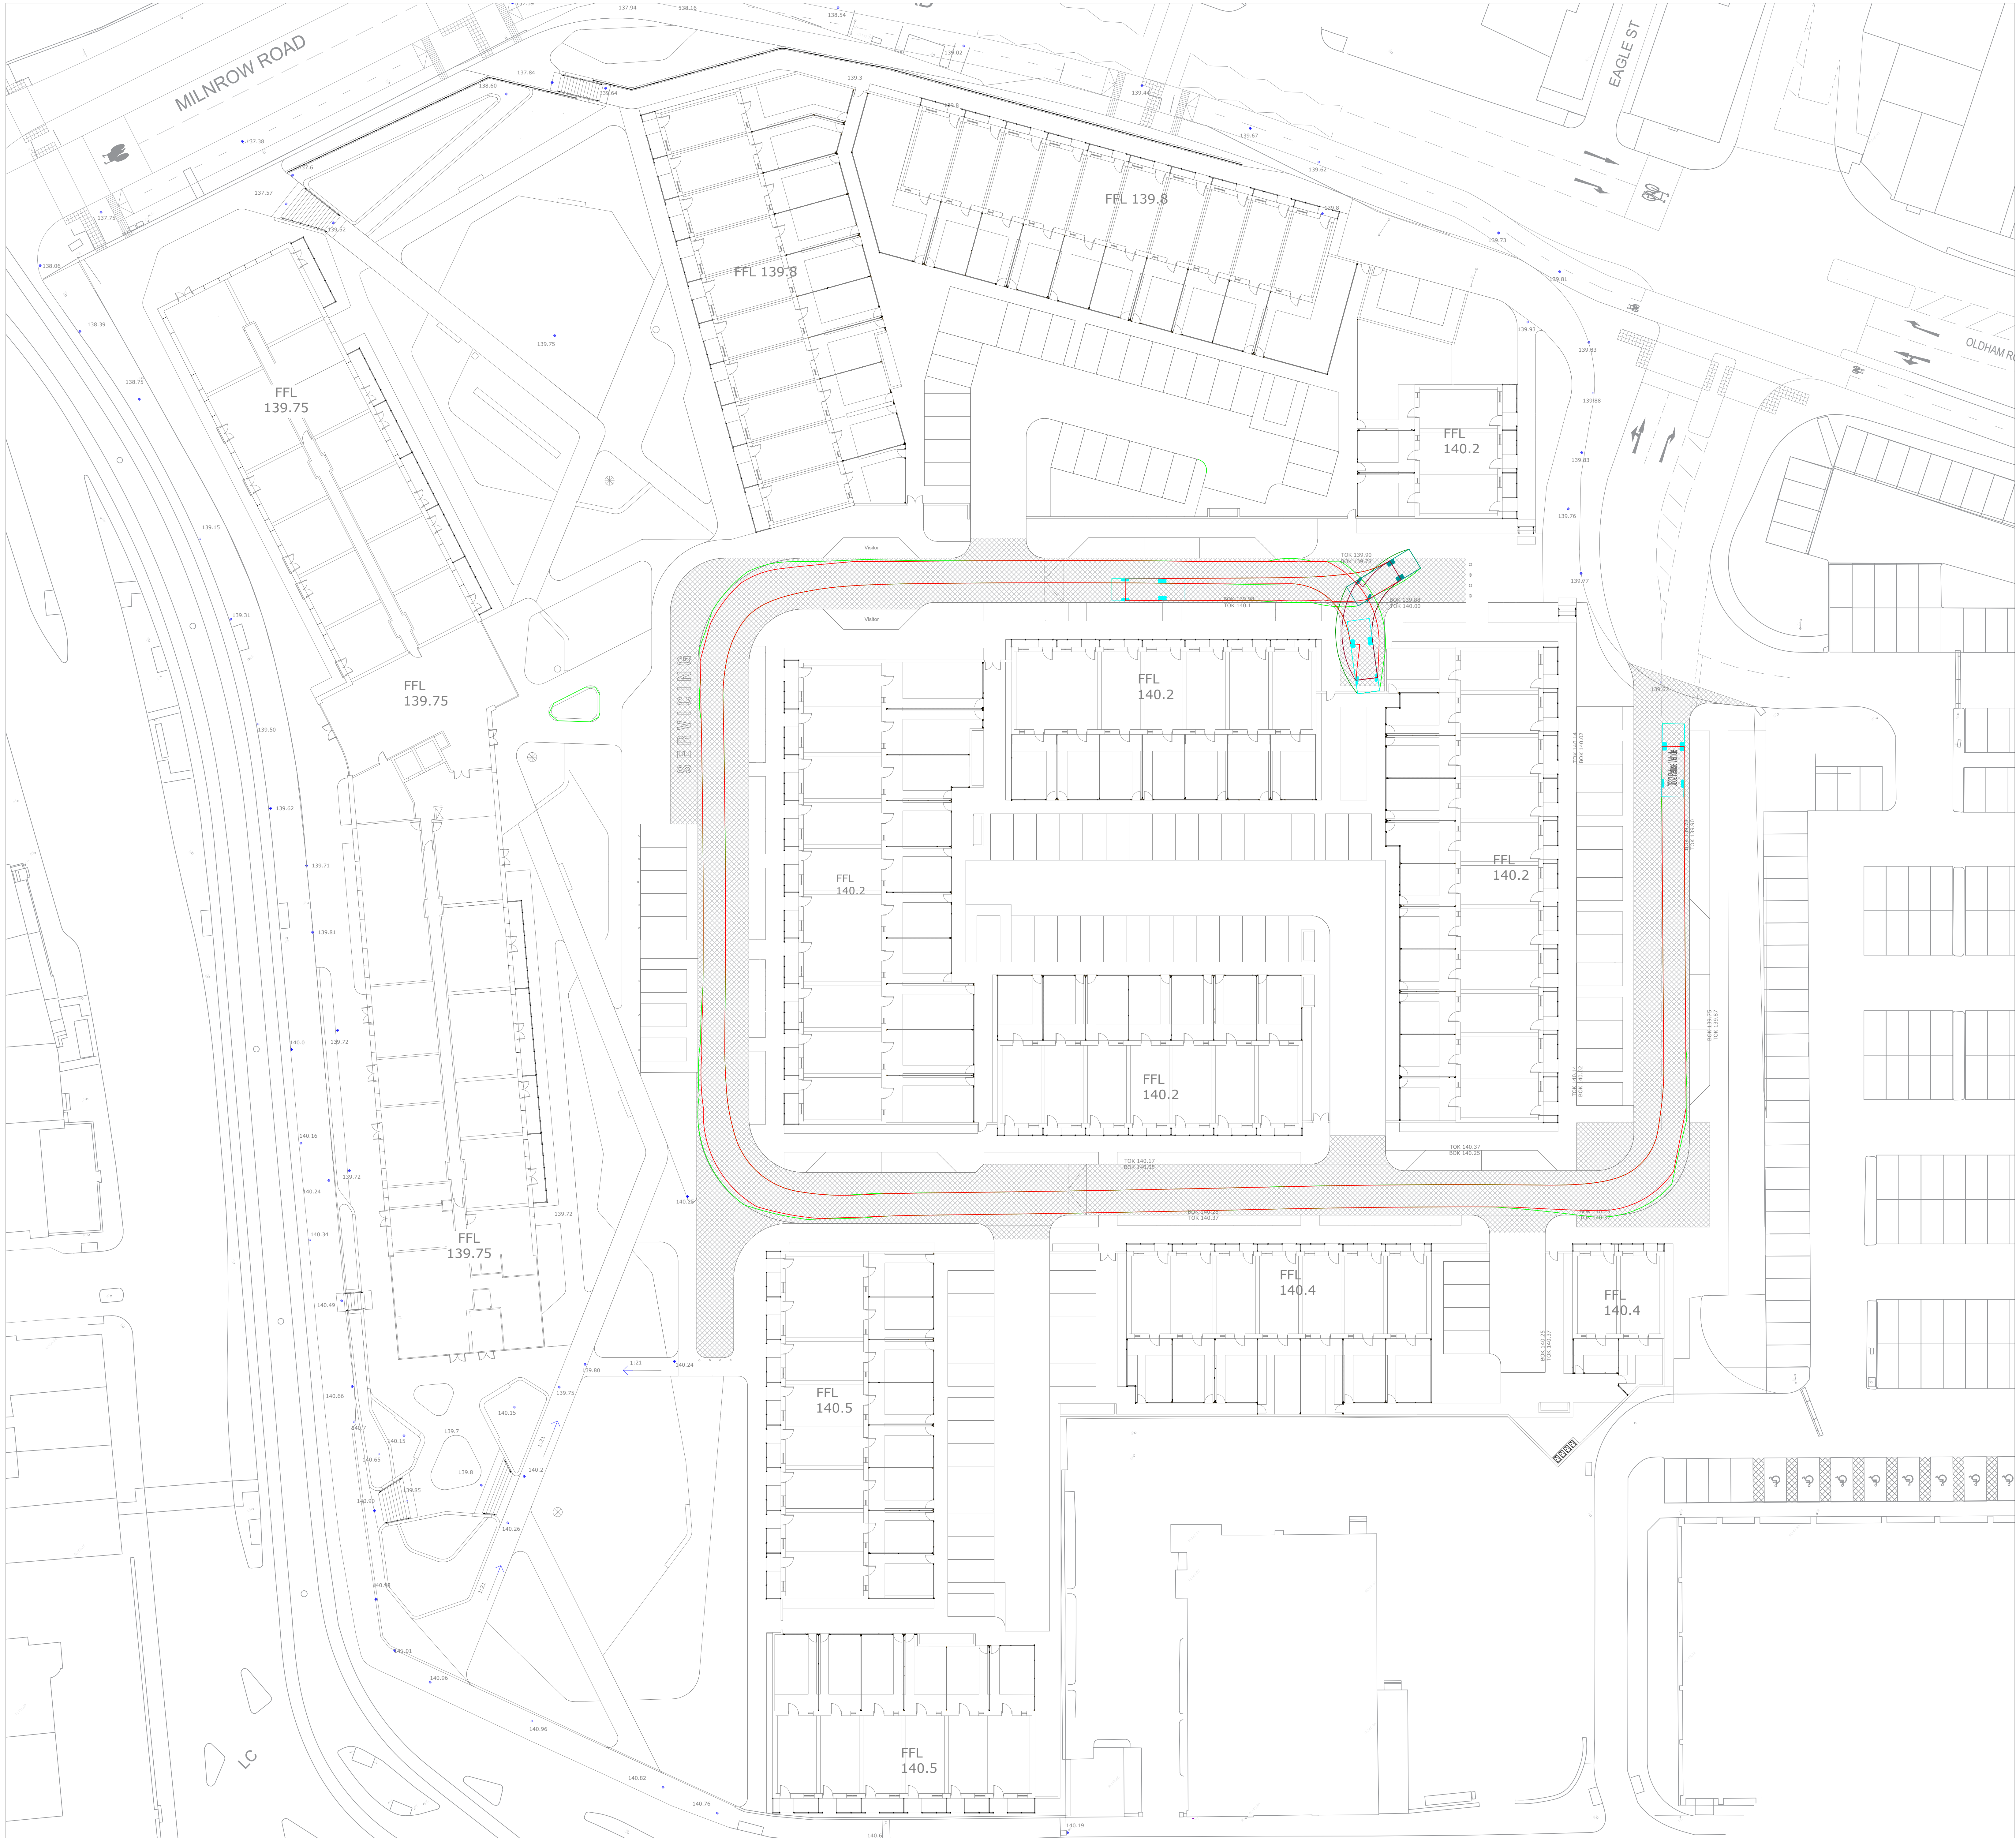

KEY

EXTENT OF HIGHWAY TO BE PROPOSED FOR ADOPTION

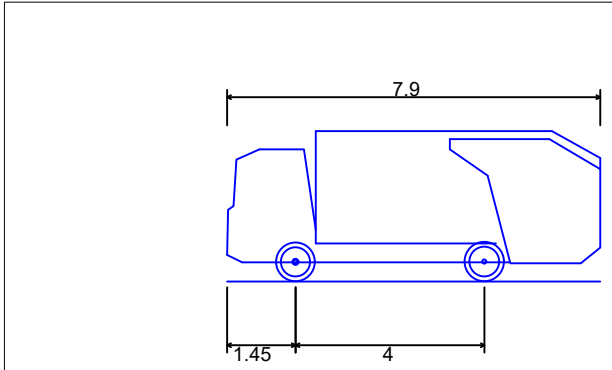

DB32 Refuse Vehicle
Overall Length 7.900m
Overall Width 2.400m
Overall Body Height 3.183m
Min Body Ground Clearance 0.388m
Max Track Width 2.400m
Lock to lock time 6.00s
Kerb to Kerb Turning Radius 9.625m

NOTES

1. Do not scale from this drawing
2. This drawing is copyright and is sent to you in confidence it must not be copied, used or disclosed. It remains the property of Booth King Partnership Ltd. and must be returned on request.
3. This drawing is to be read in conjunction with all relevant contractual documents.

P1	22.07.22	Preliminary Issue	FT
REV	DATE	REVISION DETAILS	INITIALS

bk boothking
PARTNERSHIP LIMITED
consulting civil & structural engineers
Toilgate House, 9C Bridge Street, Ramsbottom, BL0 9AB
Tel: 01706 822022, Fax: 01706 826140
Email: office@booth-king.co.uk

PROJECT: Oldham Road
Rochdale

TITLE: Proposed Highway
Swept Path Analysis
Refuse Vehicle

SCALE @ A0	DRAWN:	DATE:	REVISION:	STATUS:
1:250	FT	July 22	P1	

DRAWING No:
14251-BKP-Z1-XX-DR-C-750