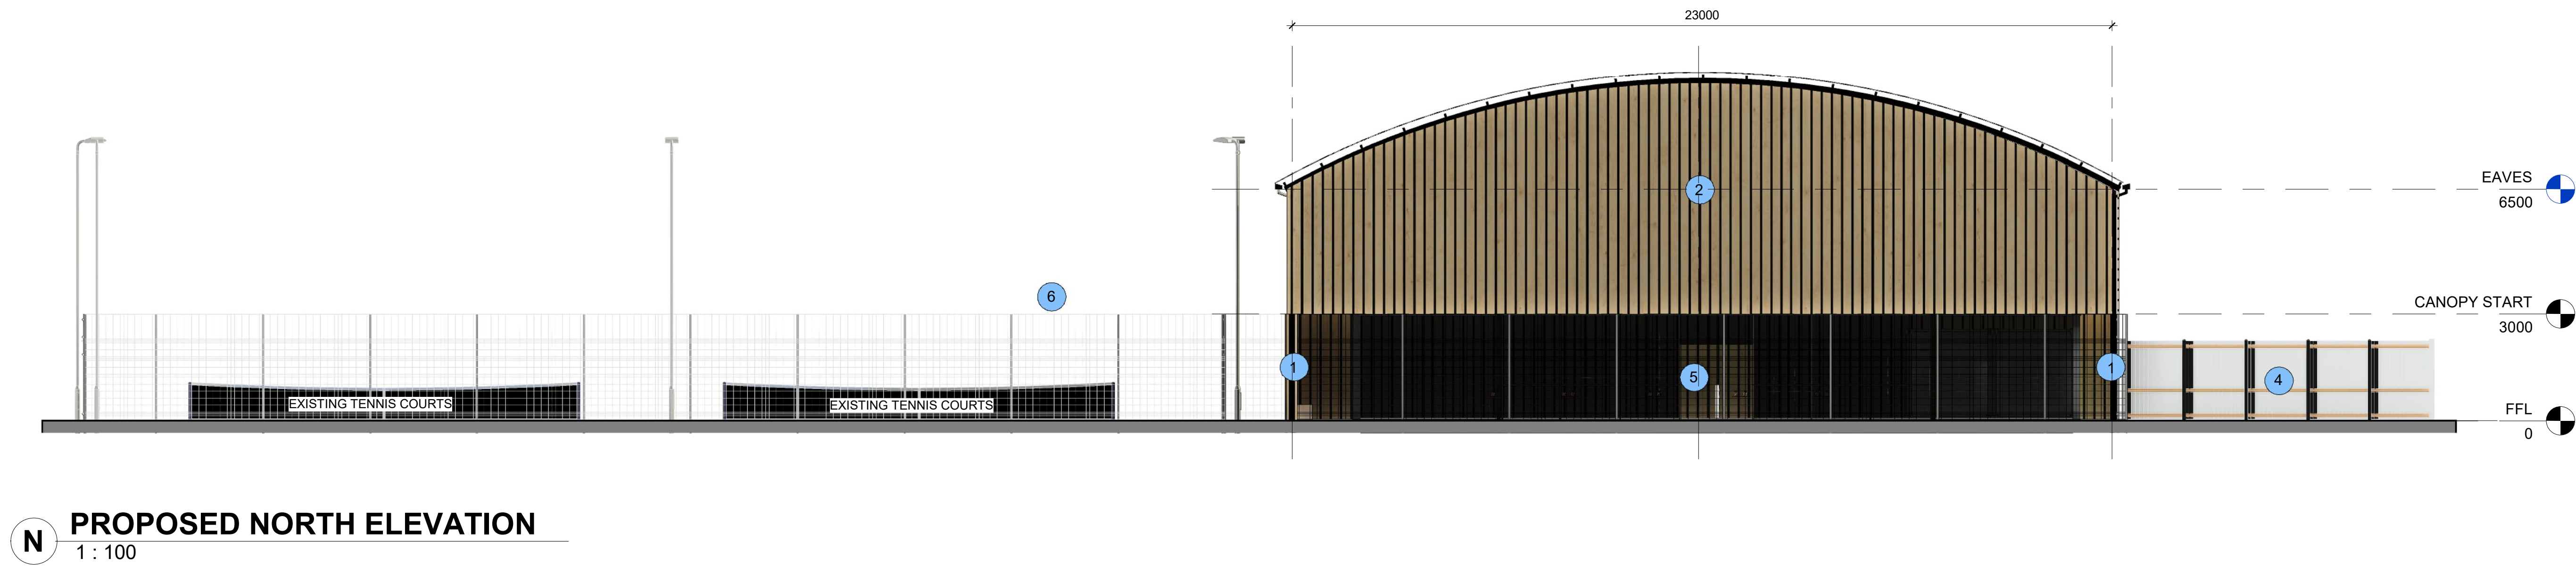
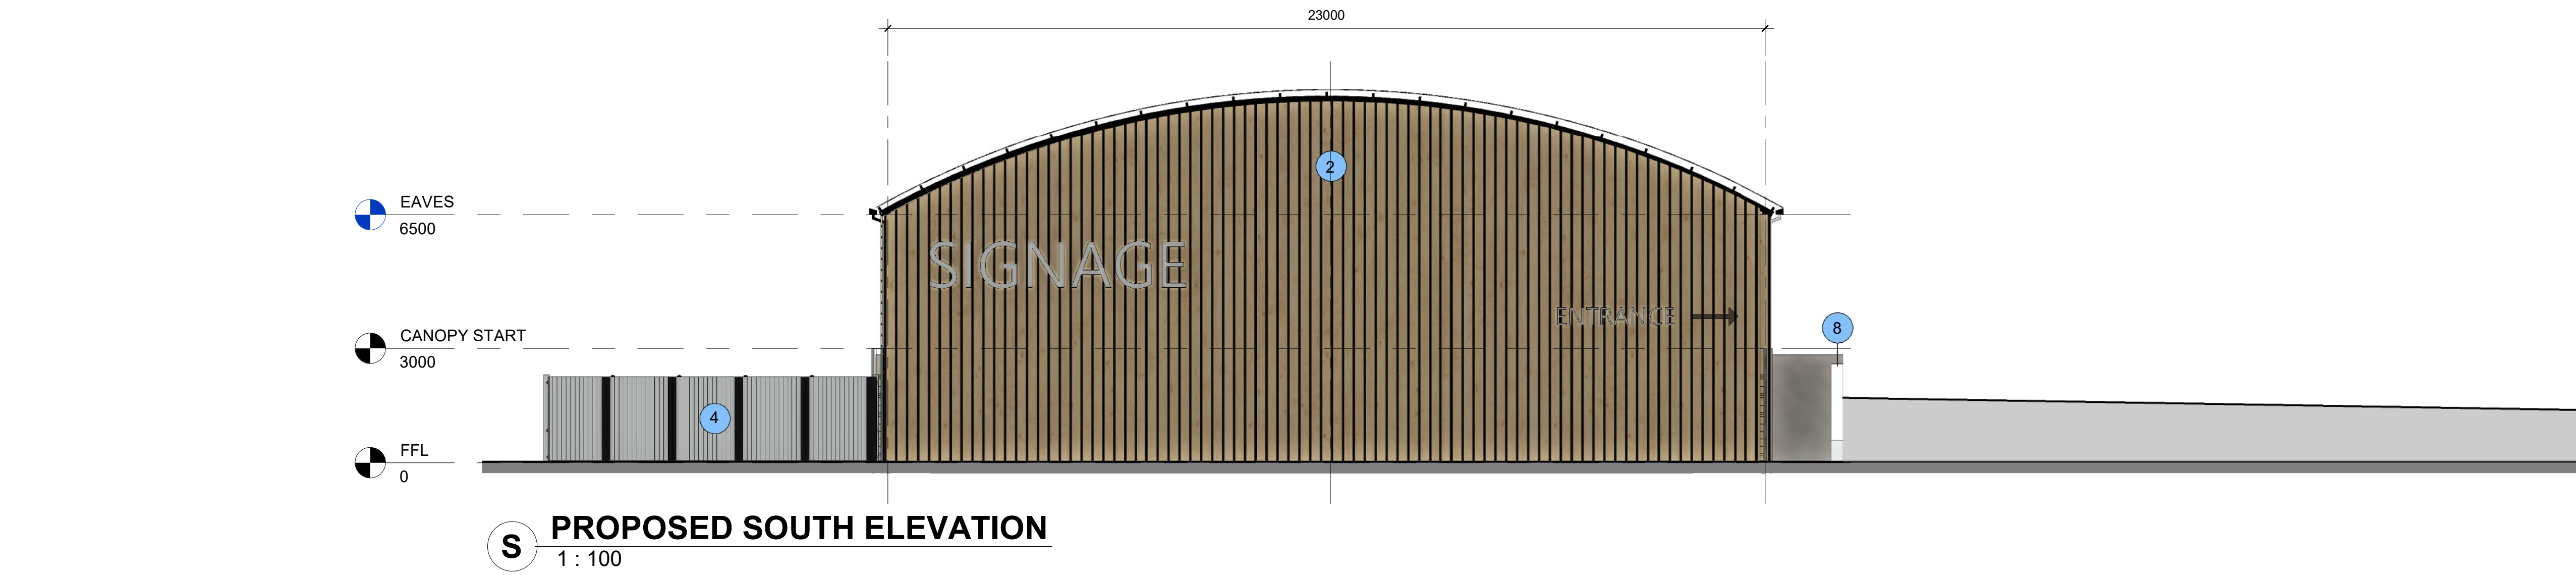


- MATERIAL KEY**
- PRIMARY CANOPY STRUCTURE**
CURVED STEEL FRAME STRUCTURE FORMING CANOPY
PROFILE STEEL SECTIONS WITH ANTI-CORROSION
TREATMENT AND FACTORY APPLIED PRIMER AND
POLYURETHANE FINISH COATING. COLOUR ANTHRACITE /
BLACK.
 - CANOPY WALLS**
VERTICAL TIMBER CLAD WALL PANELS FIXED TO SUITABLE
STRUCTURAL FRAMING. TIMBER CLADDING TO BE
TYPICALLY 150MM CLEAR OF SPINE POLYCARBONATE AS
SPECIFIED. INSTALLED IN ACCORDANCE WITH
MANUFACTURER INSTALLATION GUIDANCE INCLUDING UV
PROTECTION LAYER.
 - ROOF**
POLYCARBONATE PANELS. TRANSLUCENT FINISH. THICKNESS
TYPICALLY 10MM CLEAR OF SPINE POLYCARBONATE AS
SPECIFIED. INSTALLED IN ACCORDANCE WITH
MANUFACTURER INSTALLATION GUIDANCE INCLUDING UV
PROTECTION LAYER.
 - TIMBER FENCE**
VERTICAL TIMBER FENCING PANELS FIXED TO TIMBER OR
STEEL POSTS. TIMBER TO BE PRESERVE TREATED SOFTWOOD
WITH NATURAL WOOD FINISH. POSTS TO BE SET IN CONCRETE
FOUNDATIONS. FINAL HEIGHT, PROFILE AND FINISH TO BE
CONFIRMED.
 - SECURITY MESH FENCE**
POWDER COATED STEEL MESH SECURITY FENCING AND
LOCKABLE ACCESS GATES. 3 METRES HIGH. MESH TYPE AND
FINISH TO MATCH EXISTING OR APPROVED SITE SECURITY
SPECIFICATION. IN COLOUR ANTHRACITE / BLACK.
 - PADEL COURTS**
PANEL FRAME. PADL COURTS WITH FRAMELESS GLAZED END
PANELS AND STEEL MESH SIDE PANELS. STEEL OF COURTS
WILL BE PAINTED IN ANTHRACITE / BLACK. TURF COLOUR
GREEN.
 - ENTRANCE**
ALUMINIUM FRAMED GLAZED ENTRANCE SCREEN WITH
THERMALLY BROKEN POWDER COATED FRAME. COLOUR
ANTHRACITE / BLACK TO MATCH CANOPY STRUCTURES.
DOUBLE GLAZED SAFETY GLASS PANELS WITH
MANIFESTATION TO COMPLY WITH BUILDING REGULATIONS.
 - RETAINING WALL**
RETAINING WALL CONSTRUCTED IN BLOCKWORK OR
REINFORCED CONCRETE (SUBJECT TO STRUCTURAL
ENGINEER'S DESIGN). WALL TO BE DESIGNED TO RESIST
LATERAL EARTH PRESSURE AND SURCHARGE LOADS.
FINISH TO BE FAIR FACED CONCRETE OR RENDERED / CLAD
BLOCKWORK AS REQUIRED. DRAINAGE PROVISION TO BE
INCORPORATED INCLUDING WEIR HOLES AND LAND DRAINAGE
TO PREVENT BUILDUP OF HYDROSTATIC PRESSURE. FINAL
HEIGHT, FINISH AND STRUCTURAL SPECIFICATION TO BE
CONFIRMED.

THIS DRAWING (OR ANY PART THEREOF) MAY NOT BE COPIED,
TRANSMITTED OR DISCLOSED TO ANY THIRD PARTY OR
UNAUTHORISED PERSON WITHOUT THE PRIOR WRITTEN
PERMISSION OF GILLING DOD ARCHITECTS.


THIS DRAWING IS TO BE READ IN CONJUNCTION WITH ALL OTHER
RELEVANT DRAWINGS PREPARED BY CONSULTANTS AND SUB-
CONTRACTORS.

REPORT ANY DISCREPANCIES TO THE ARCHITECT OR
REPRESENTATIVES THEREOF.

© ALL RIGHTS RESERVED. NO PART OF THIS DRAWING MAY BE
REPRODUCED OR TRANSMITTED IN ANY FORM OR BY ANY MEANS
WITHOUT THE WRITTEN PERMISSIONS OF THE COPYRIGHT
HOLDER

ONCE PRINTED AND DISTRIBUTED THIS DOCUMENT IS ASSUMED
UNCONTROLLED

DO NOT SCALE FROM THIS DRAWING. WORK ONLY TO PRINTED
DIMENSIONS.

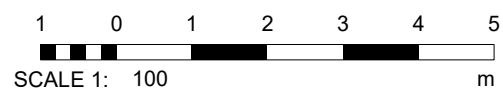

2	CN	OUTDOOR PADEL COURT REVISED, CANOPY GLAZING	23/09/26
1	CN	UPDATED TO COMMENT	21/01/25
Rev	By	Description	Date



Client Name:
AIM CAPITAL LTD

Site Name:
BAMFORD FIELDHOUSE CRICKET CLUB

Project Name:
SAINTS PADEL CLUB

Drawing Title:
PROPOSED ELEVATIONS

Project No: 1051	Sheet Size: A0	Scale: As indicated	
Drawn by: CN	Checked by: CN	Approved by: CN	Revision: 2

Drawing Number:

CN3DA305