


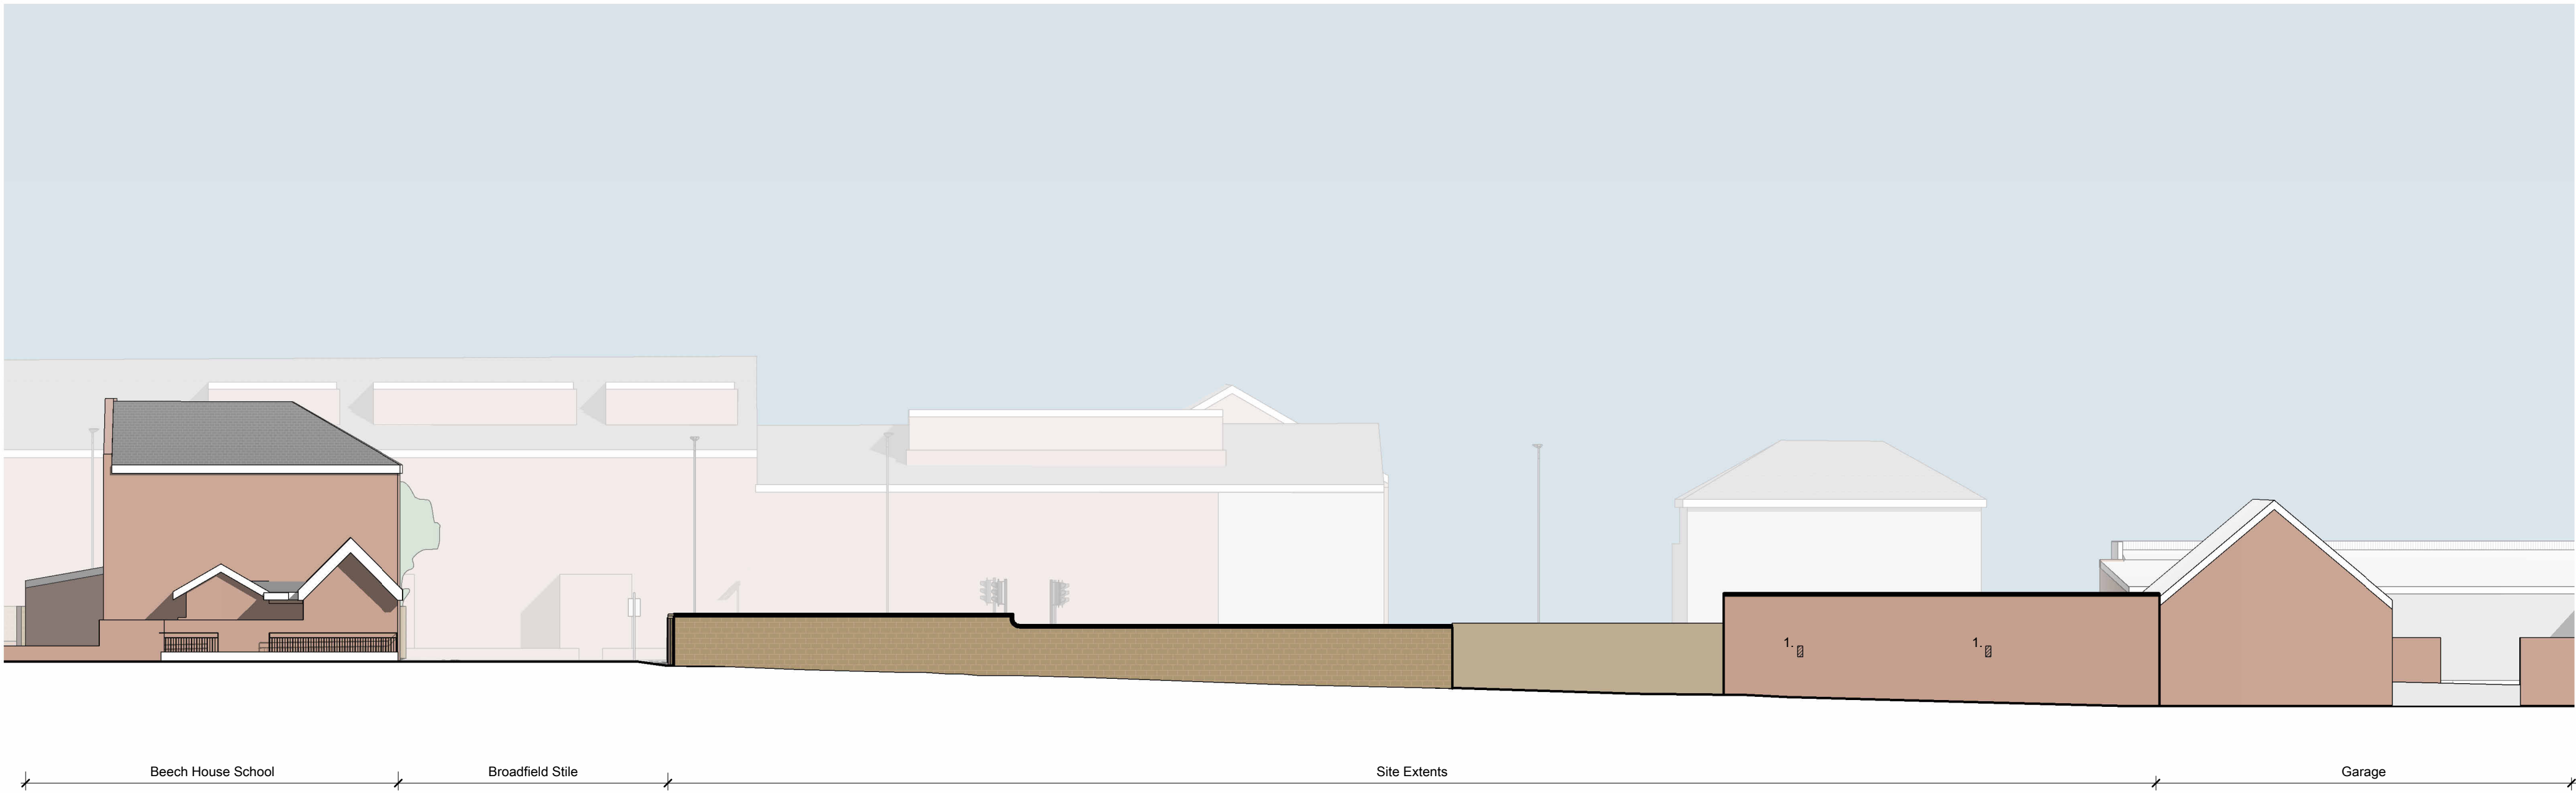



1 Existing Streetscene St Alban's Street
Scale: 1:200



2 Proposed Streetscene St Alban's Street
Scale: 1:200

Notes
Drawing to be read in conjunction with:
19146-PJA-00-ZZ-DR-A-1206 - Proposed Boundary Treatments
7852.01 - Landscape Proposals

1. Existing features retained and reused where possible

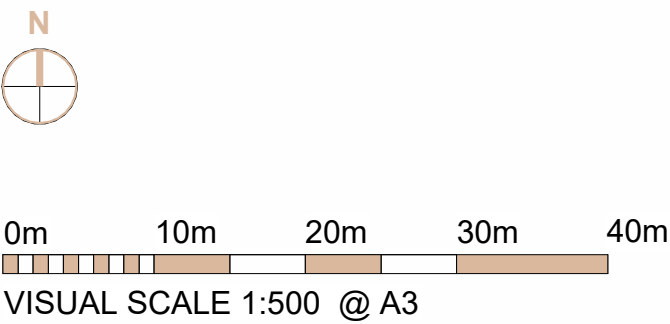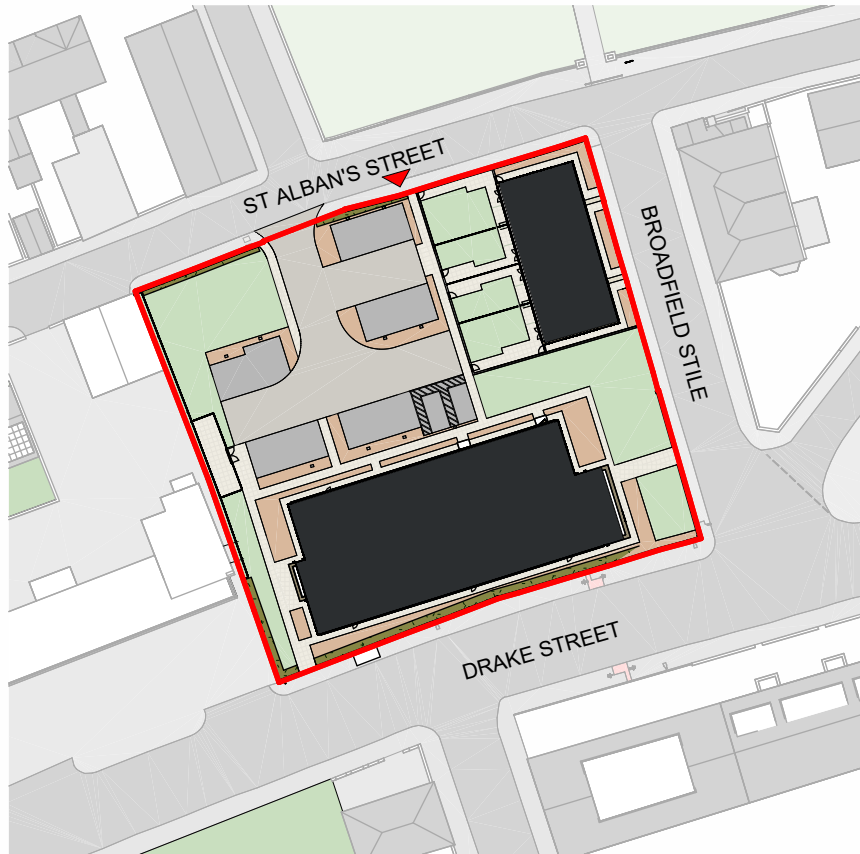

CLIENT:
Great Places Housing Group

PROJECT:
New Residential Development
Drake Street, Rochdale, OL16 1PJ

DRAWING NUMBER:
19146-PJA-00-ZZ-DR-A-1303-B

DRAWING TITLE:
Streetscene St Alban's Street

STATUS:

PLANNING

SCALE:	DATE:	BY:	CHECKED:
As indicated@A1	29.05.26	CR	PP



Studio 2, The Lyceum,
Bath Street, Port Sunlight,
Merseyside, CH62 4UJ
0151 643 1234
admin@paddockjohnson.com
www.paddockjohnson.com
Paddock Johnson Partnership
Limited. Registered in England
and Wales. No. 06684275