


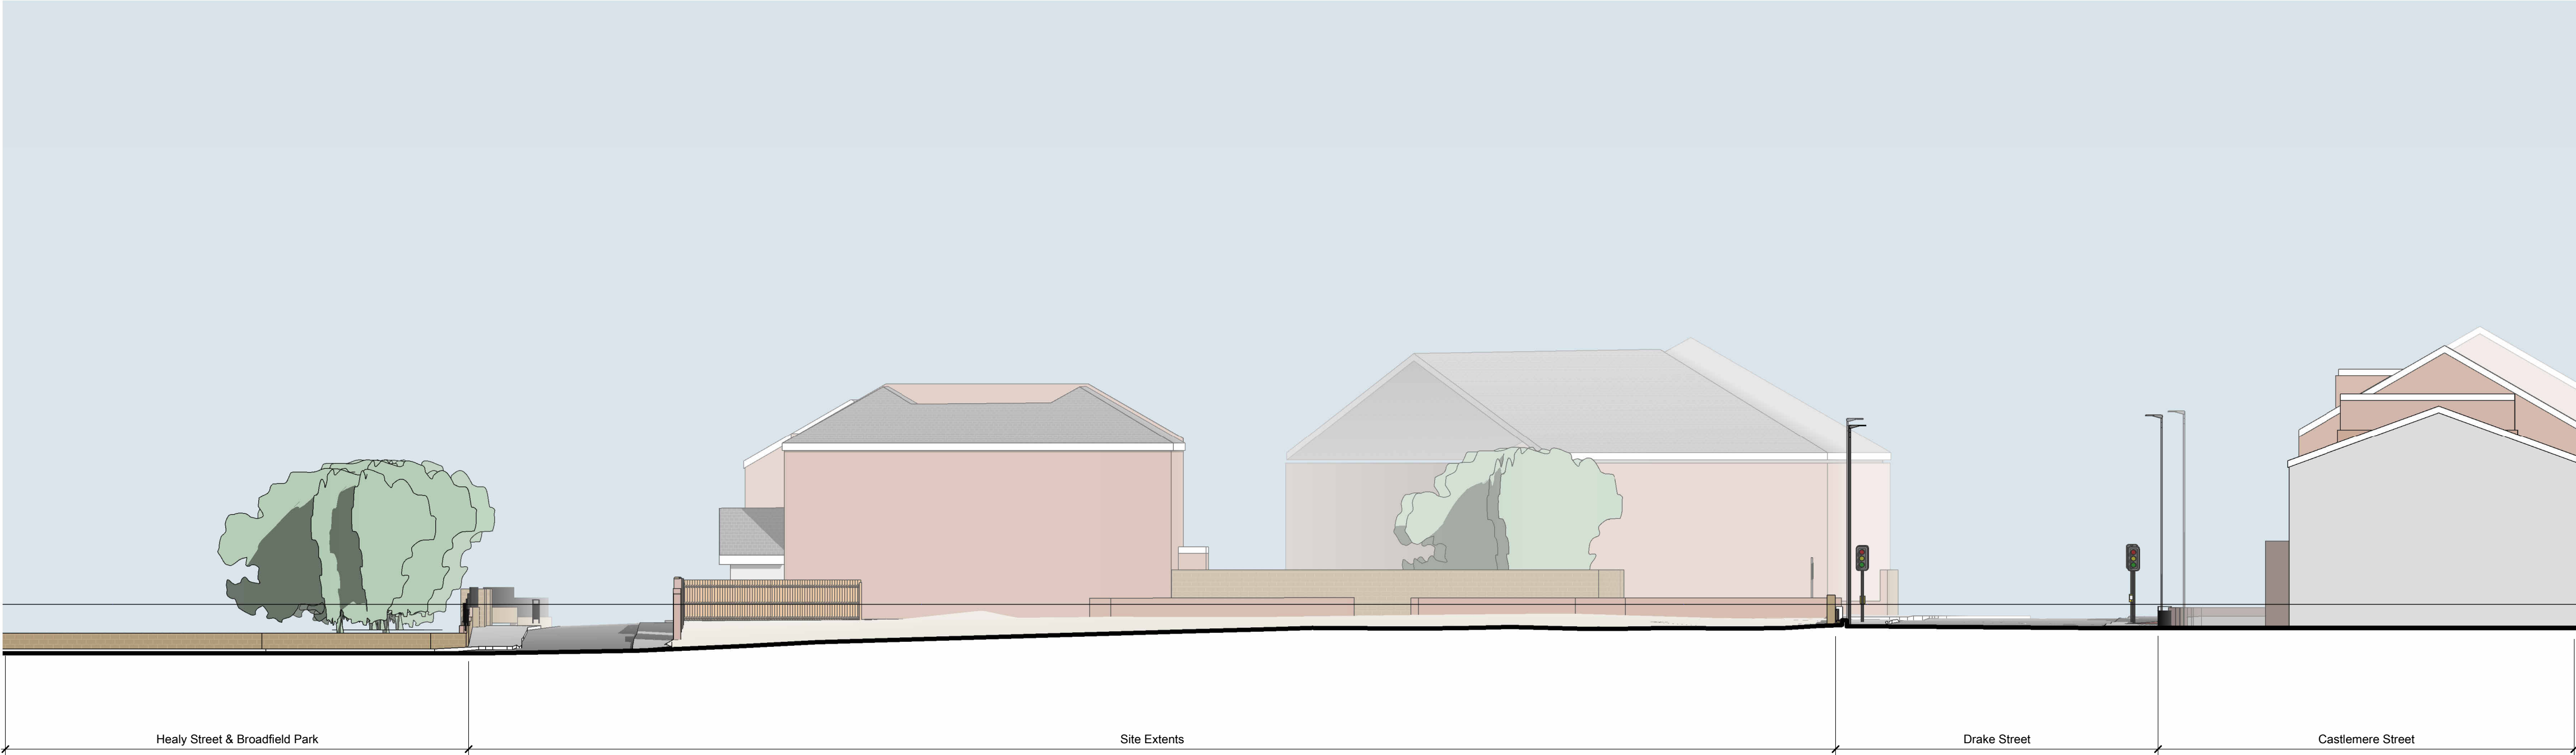


1 Existing Site Section A-A
Scale: 1 : 200




2 Proposed Site Section A-A
Scale: 1 : 200

Notes
Drawing to be read in conjunction with:
19146-PJA-00-ZZ-DR-A-1206 - Proposed Boundary Treatments
7852.01 - Landscape Proposals

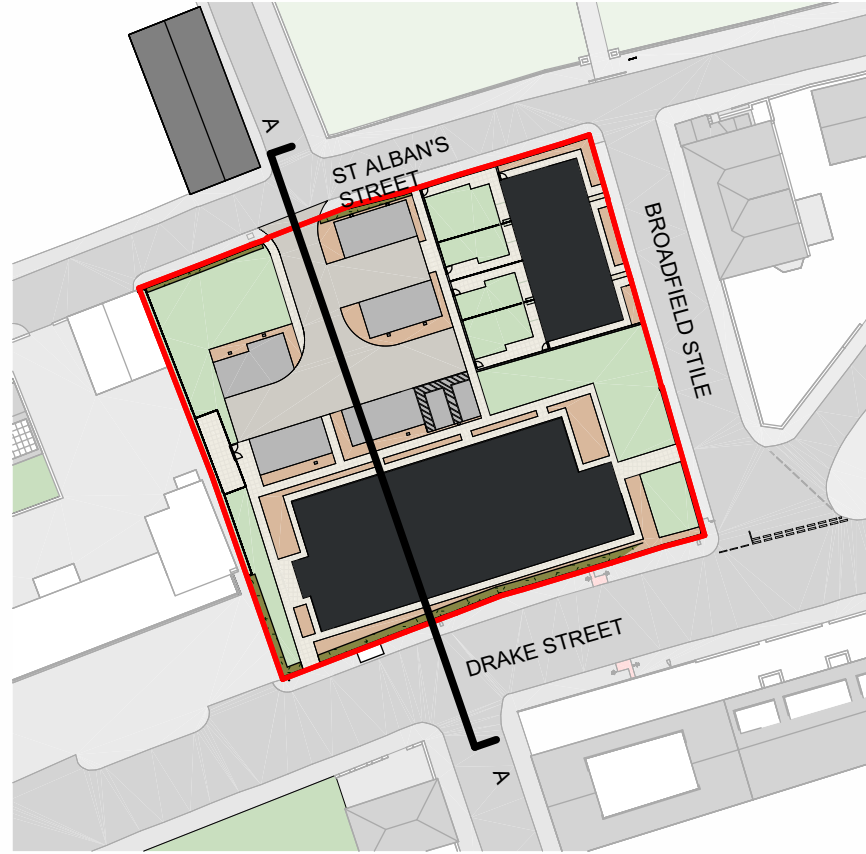

Key Plan Drake Street Streetscene Copy 1

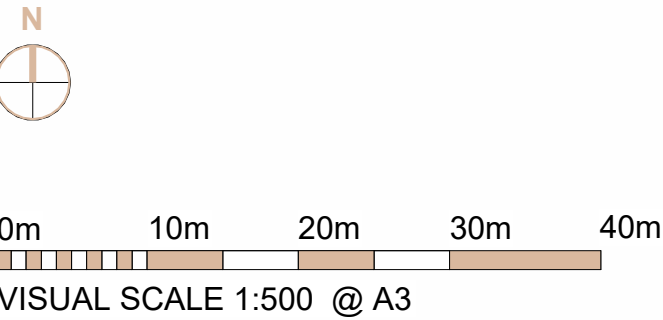

CLIENT:
Great Places Housing Group

PROJECT:
New Residential Development
Drake Street, Rochdale, OL16 1PJ

DRAWING NUMBER:
19146-PJA-00-ZZ-DR-A-1300-B

DRAWING TITLE:
Site Sections A-A

STATUS:

PLANNING

SCALE: DATE: BY: CHECKED:
As indicated@A1 28.05.26 CT PP



Studio 2, The Lyceum,
Bath Street, Port Sunlight,
Merseyside, CH62 4UJ
0151 643 1234
admin@paddockjohnson.com
www.paddockjohnson.com
Paddock Johnson Partnership
Limited. Registered in England
and Wales No. 06684275